



Facilities Notice

Title: Cornett Building - Partial Roof Replacements 2026

Location: Cornett A Wing, B Wing, and walkway roofs

Description: Facilities Management is working with Universal Sheet Metal Ltd., on the replacement of roof sections indicated on the attached map; this work will continue until November 9, 2026.

There will be a crane on site:

- **October 1st, 2026, from 6:00 am to 8:00 am to load materials to the roof (Refer to the attached map).**


Please respect the directions of safety officers and signage during this time.

Time frame: Thursday, October 1st, 2026
From 6:00 am to 8:00 am

FMGT contact: Tatiana Rios, Project Manager

Email address: trios@uvic.ca

Phone: 236-638-5387

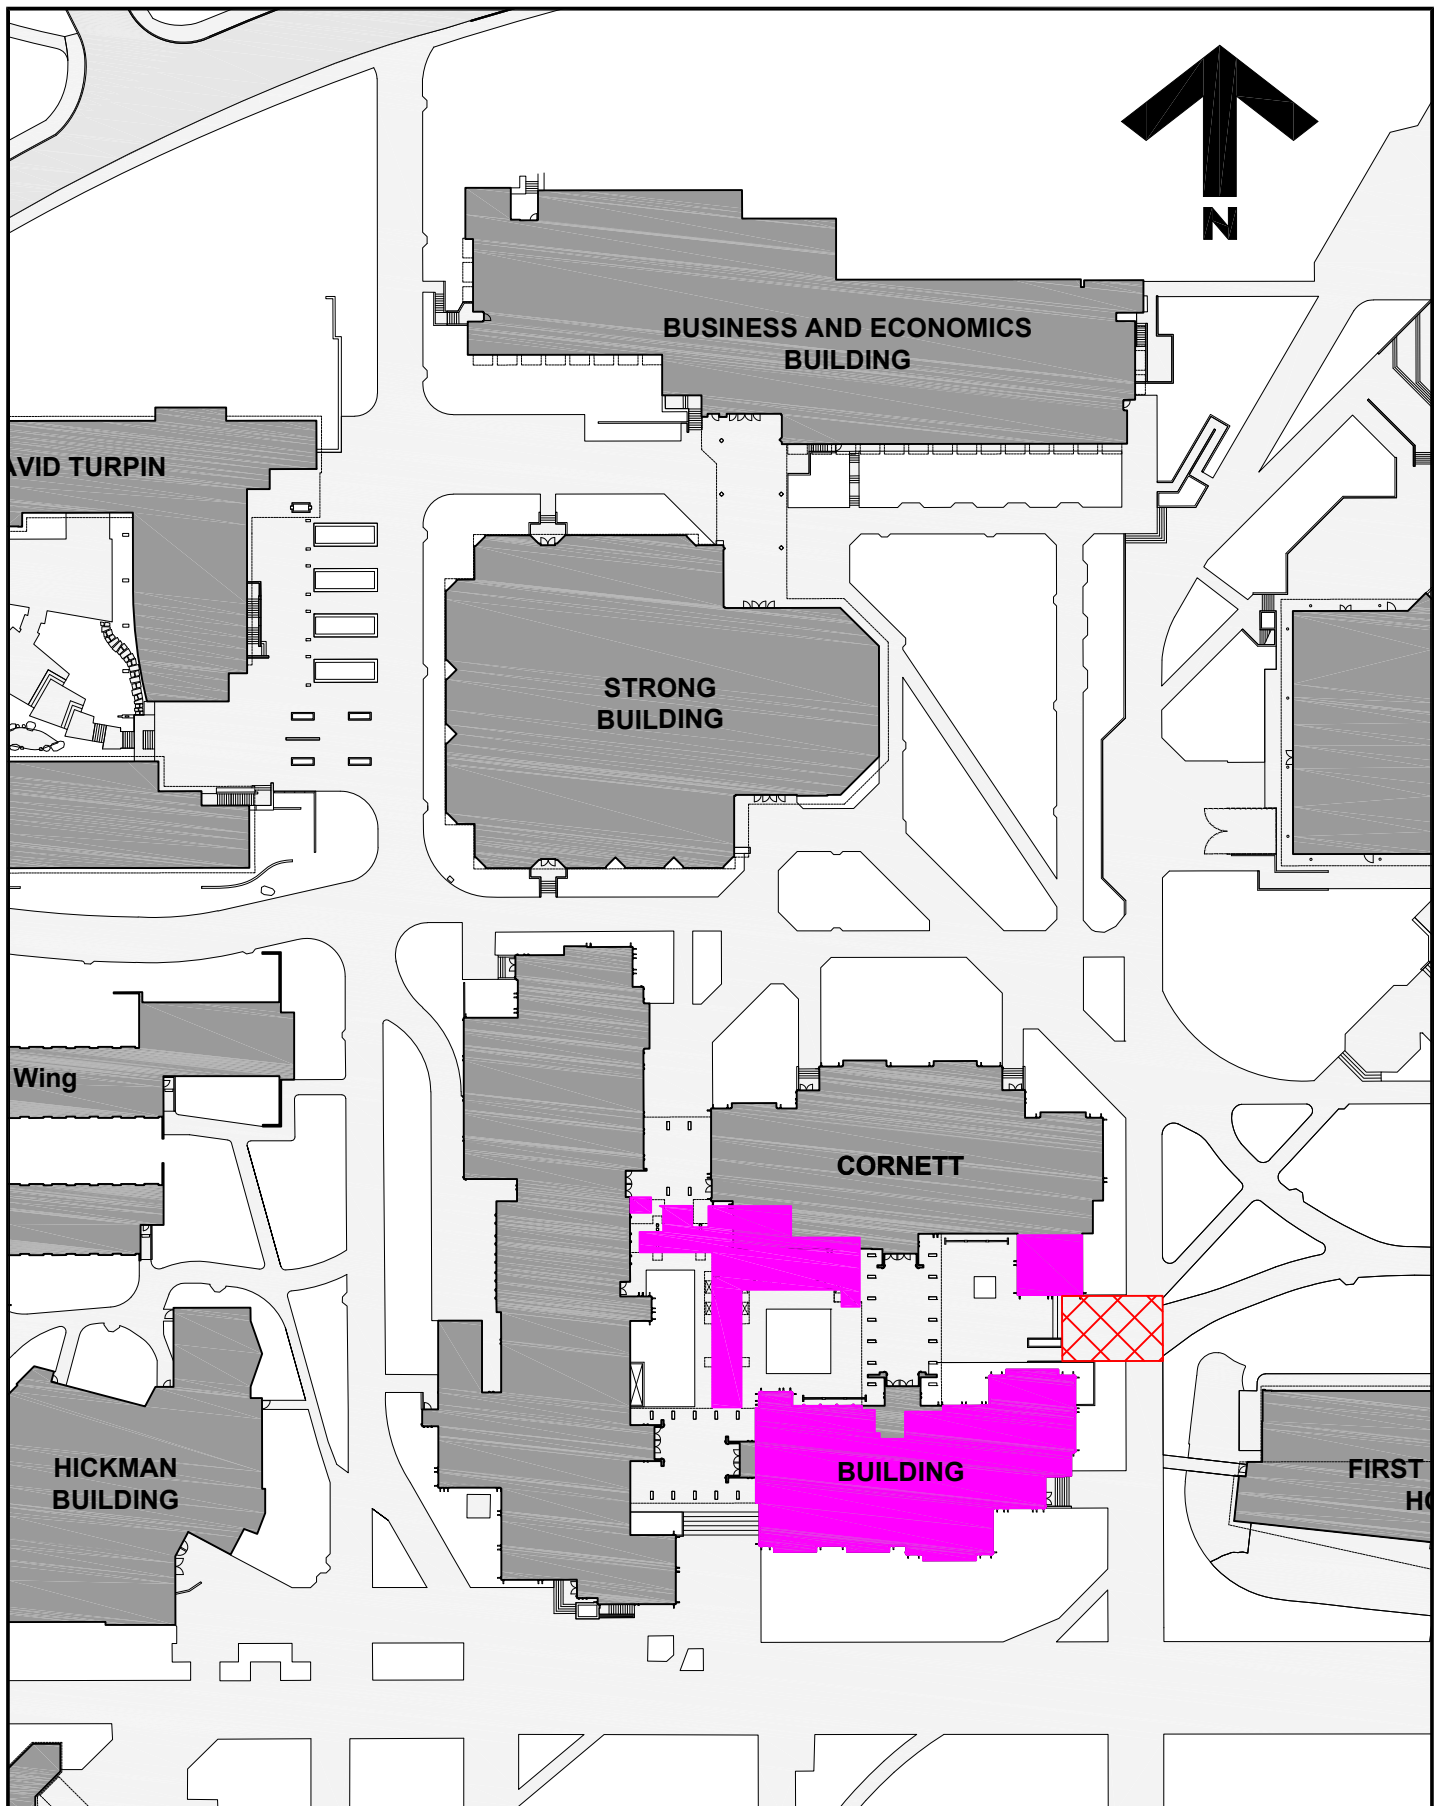

**University
of Victoria**

Facilities Management

Notes:

-  **Area to be Replaced**
-  **Crane Location
(Pedestrian Access
Closed)**

Title:

**Cornett Partial
Roof Replacement
Project Notice**

Date: 29 September 2026

Scale: 1:1000

Drawn By: JW

Project Number: 25-06946

Drawing No. SK1