



Facilities Notice

Capital Development & Delivery | Facilities Management
Saunders Building, PO Box 1700 STN CSC Victoria BC V8W 2Y2 Canada
T 250-721-7591 | www.uvic.ca/fmgt

Title: 25-06844 Bob Wright Centre Chilled Water Connector Crane Lift

Location: BWC loading Dock

Description: Crane Lift

Facilities Management and Aral construction are working to bring reliability improvements to your chilled water system.

In support of this work, we will be placing a crane in the loading dock of the Bob Wright Centre, during the morning of Friday October 16th


This crane will not completely block the loading dock. Please see attached plan for more information.

Time frame: Friday October 16th, 2026, 6:30 am – noon

FMGT contact: Jen Miley, Project Manager

Email address: jmiley@uvic.ca

Phone: 250-661-0981

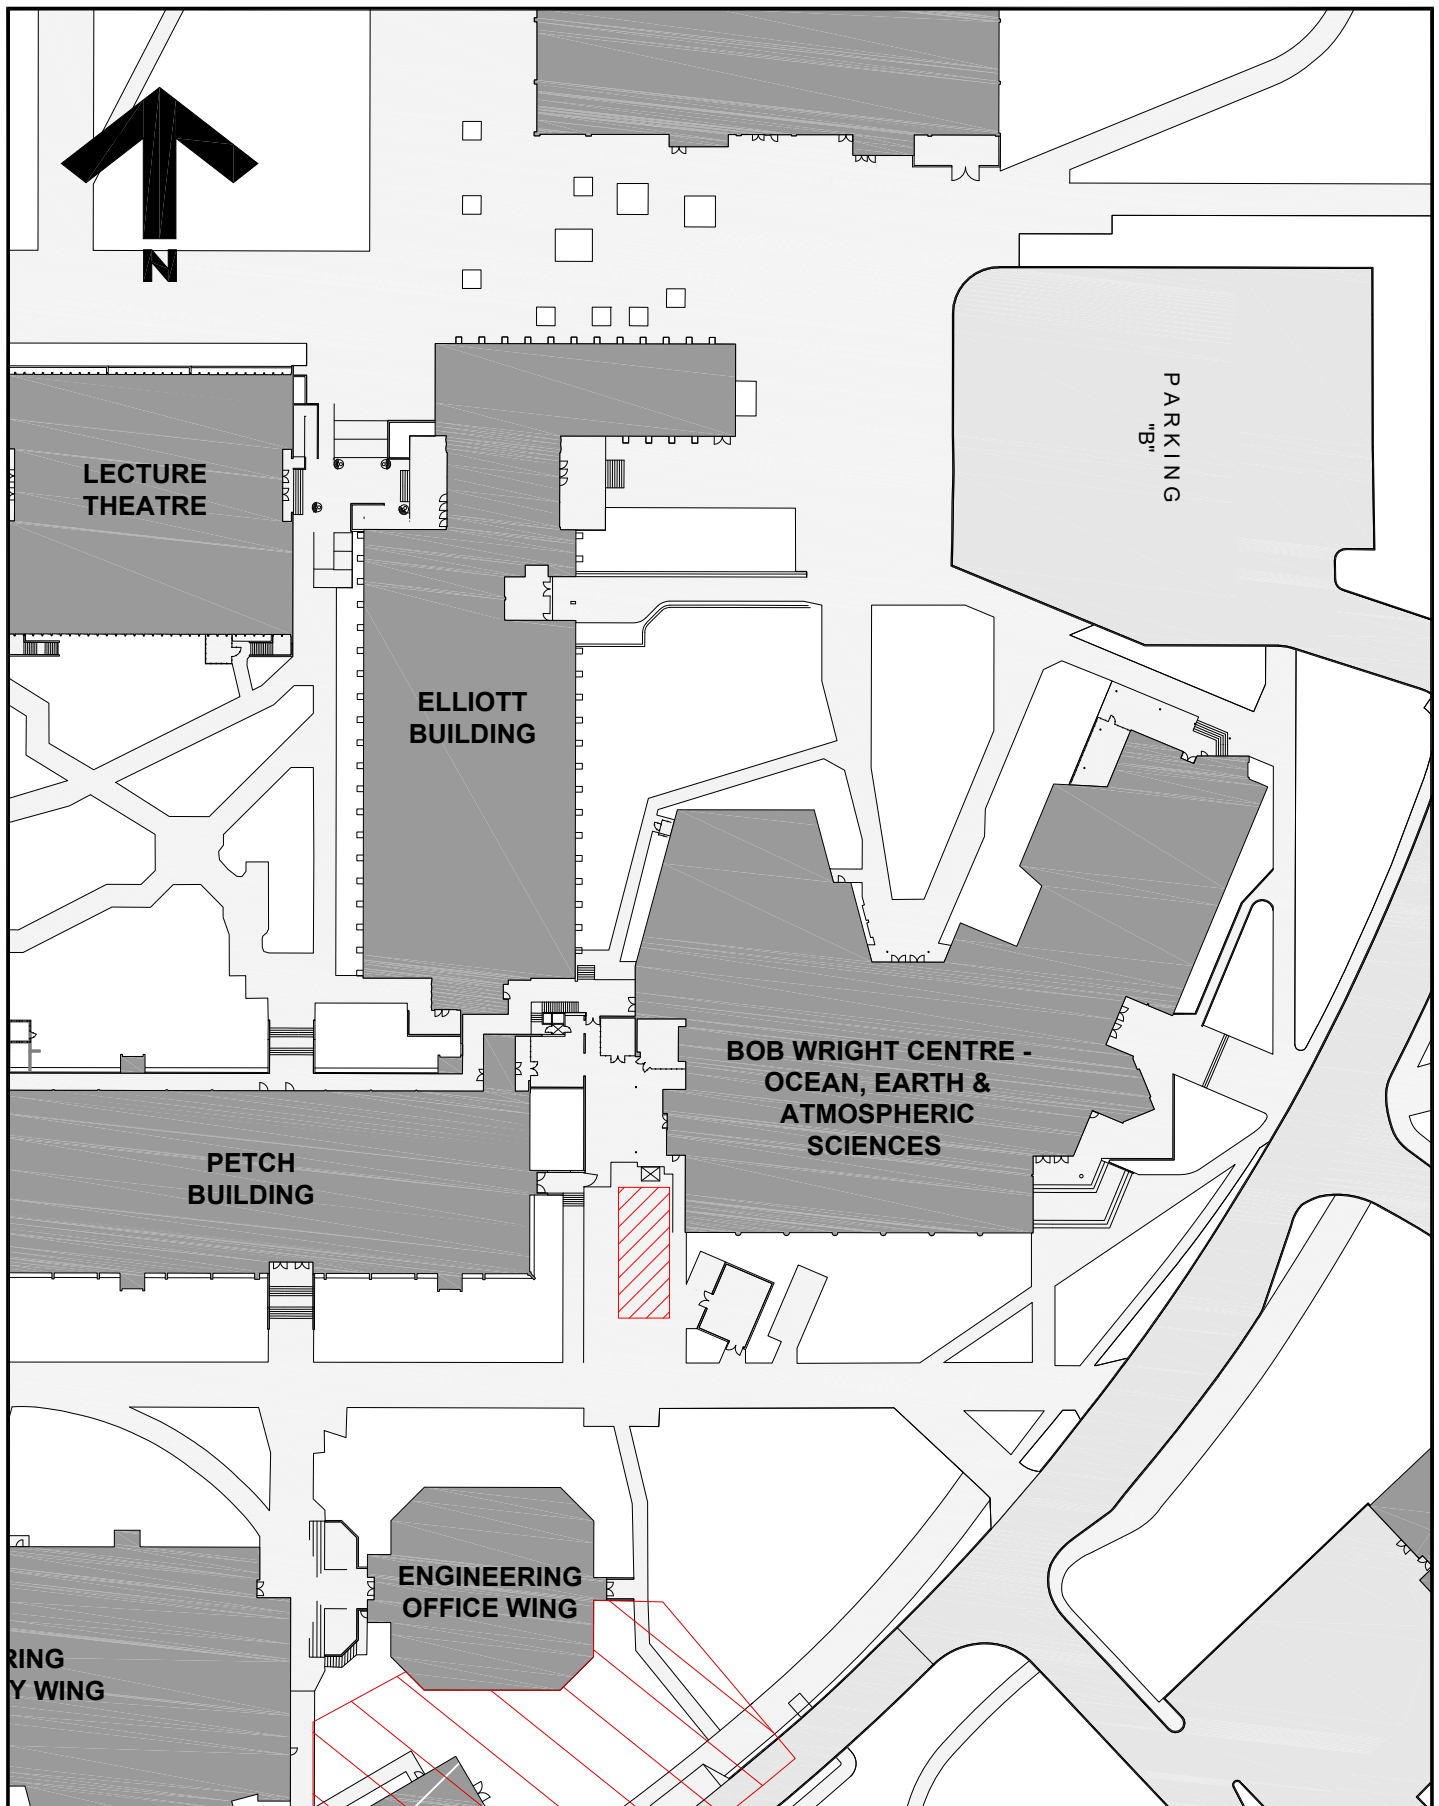

**University
of Victoria**

Facilities Management

Notes:

 Crane Location

Title:

**Bob Wright Centre
Chiller Replacement
Project Notice**

Date: **6 October 2026**

Scale: **1:1000**

Drawn By: **JW**

Project Number: **25-06887**

Drawing No. **SK1**