



Facilities Notice

Title: Cornett Building - Partial Roof Replacements 2026

Location: Cornett building -Walkway roofs

Description: Facilities Management is working with Universal Sheet Metal Ltd., on the replacement of the roof. The contractor will begin removing the gravel ballast from the roofs of the walkway located in the courtyard area next Friday, October 16, 2026, between 5:00 am and 8:00 am.

The courtyard and the south entrance to Wing B will also remain closed while this work is being carried out (Refer to the attached map).


Please respect the directions of safety officers and signage during this time.

Time frame: Friday, October 16, 2026
From 5:00 am to 8:00 am

FMGT contact: Tatiana Rios, Project Manager

Email address: trios@uvic.ca

Phone: 236-638-5387

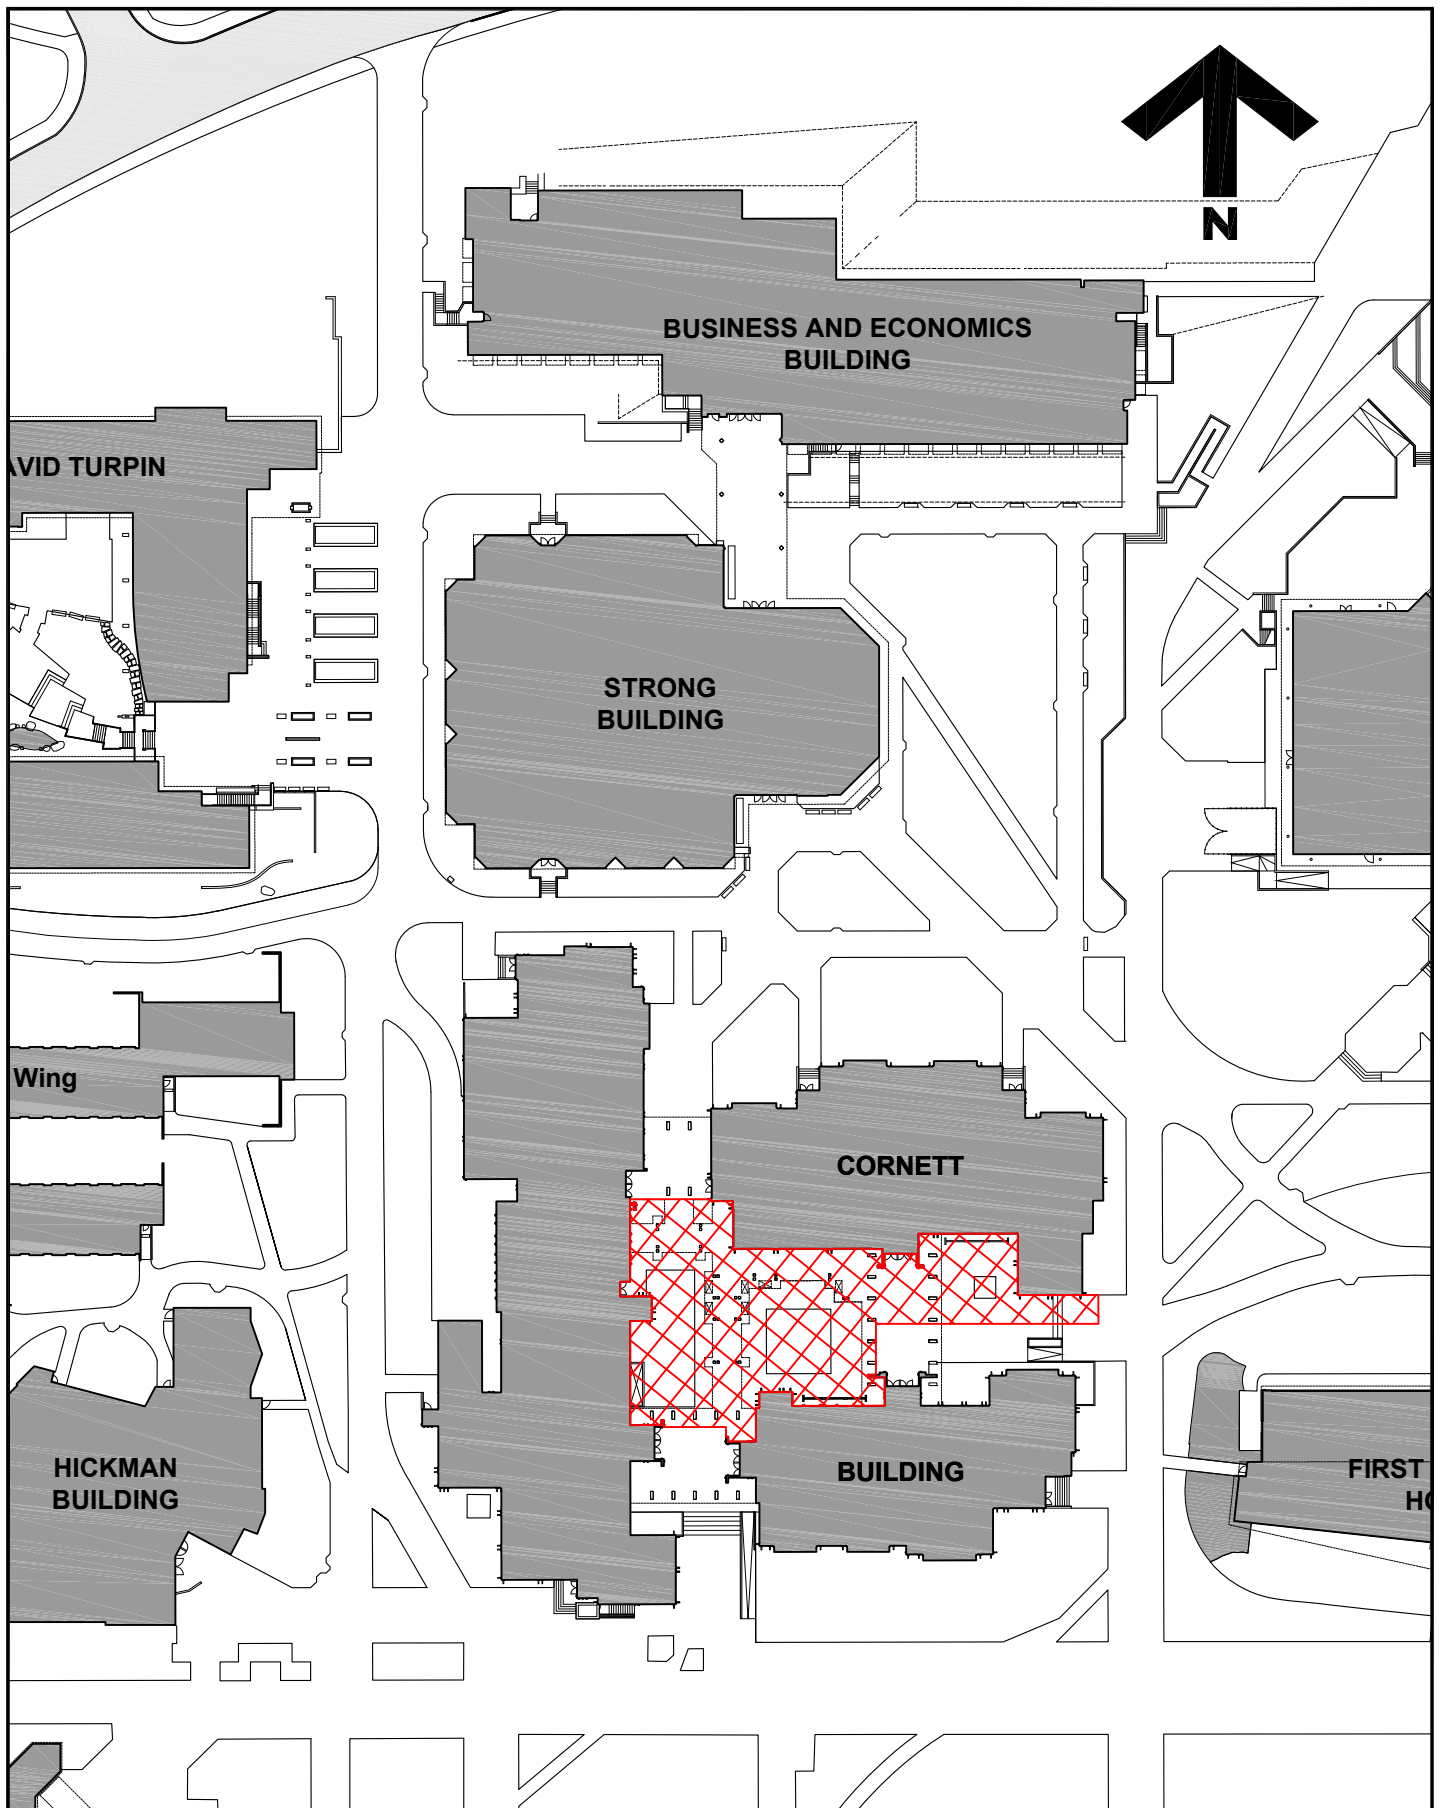

**University
of Victoria**

Facilities Management

Notes:



**Pedestrian Access
Closed**

Title:

**Cornett Partial
Roof Replacement
Project Notice**

Date:

13 October 2026

Scale:

1:1000

Drawn By:

JW

Project Number:

25-06946

Drawing No.

SK1