
Facilities Notice

Capital Development & Delivery | Facilities Management
Saunders Building PO Box 1700 STN CSC Victoria BC V8W 2Y2 Canada
T 250-721-7591 | www.uvic.ca/fmgt

Title:	26-07114 Pathway Remediation – Concrete and Asphalt Pathways – update
Locations:	**CUN, First Peoples House, BWC and Petch Laneway**
Description:	**Update: Continuing work in the areas attached.** **NOTE: Deliveries to Petch and BWC are requested to use the alternate access attached. The Pathway by BWC will still have approximately 14' width for trucks to access if needed but there will be workers in this area throughout the day that would need to move to provide access.** Five-Star Paving will be demolishing and repouring concrete and asphalt pathways per the attached. Walkway and campus vehicle access will be maintained. Please contact Project Manager for any scheduling concerns.
Time frame:	October 19, 2026 – October 23, 2026. 8am- 4pm
FMGT contact:	Harman Brar, Project Manager
Email address:	harmanbrar@uvic.ca
Phone:	250-880-0215

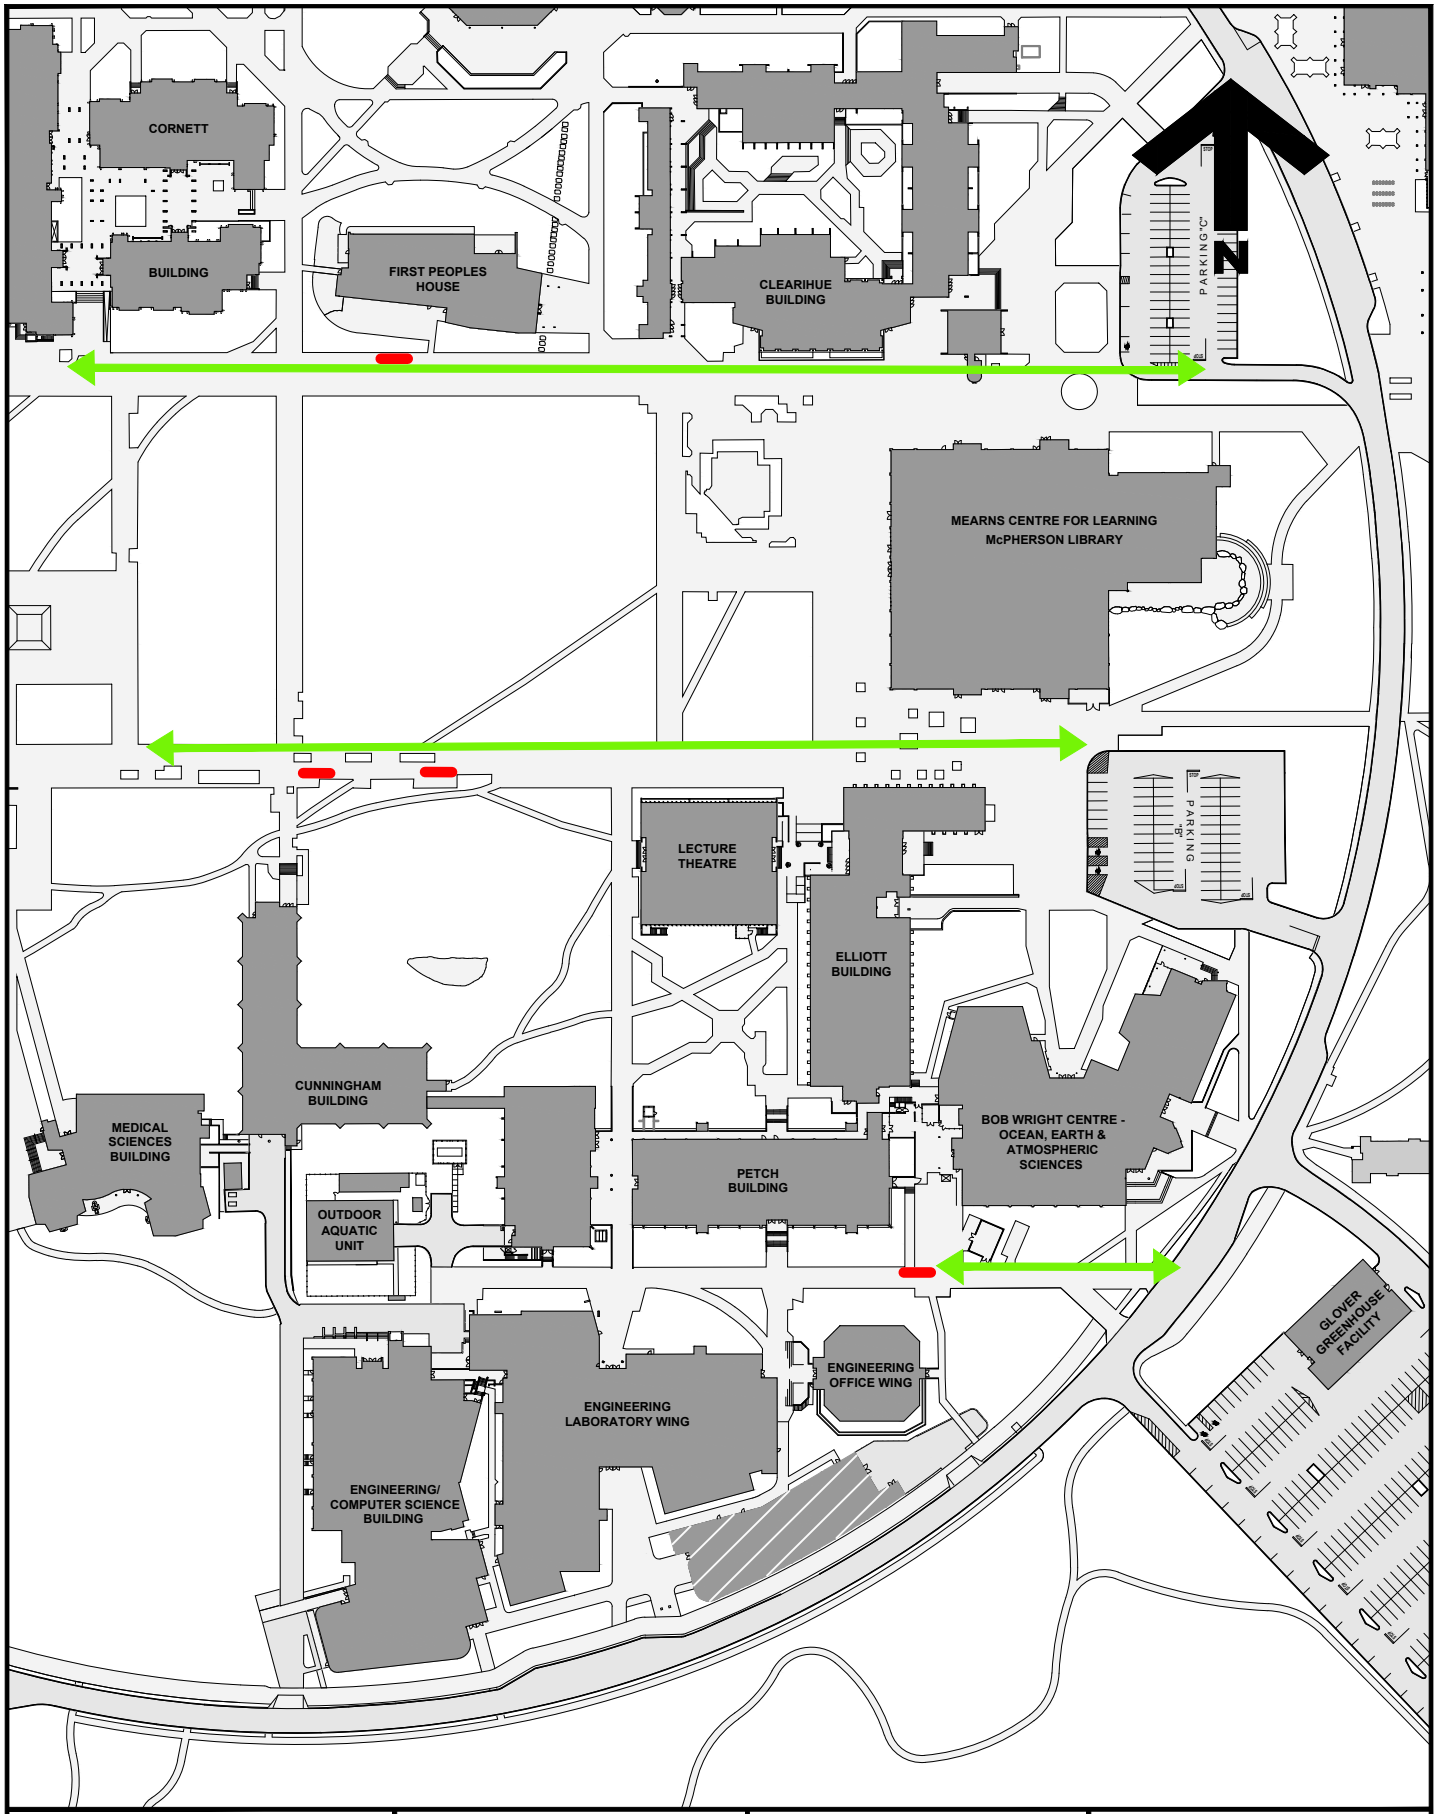

University of Victoria

Facilities Management

Notes:

Work Area

Truck Access


Title:

Pathway Remediation

Project Notice

Date:	**Oct 19, 2026**
Scale:	**1:1000**
Drawn By:	**DP**
Project Number:	**26-07114**
Drawing No.	**SK1**

L:\Client Dwgs_FMCD - FMGT Capital Dev\4 Harman Brar\2026-08 Asphalt and Concrete

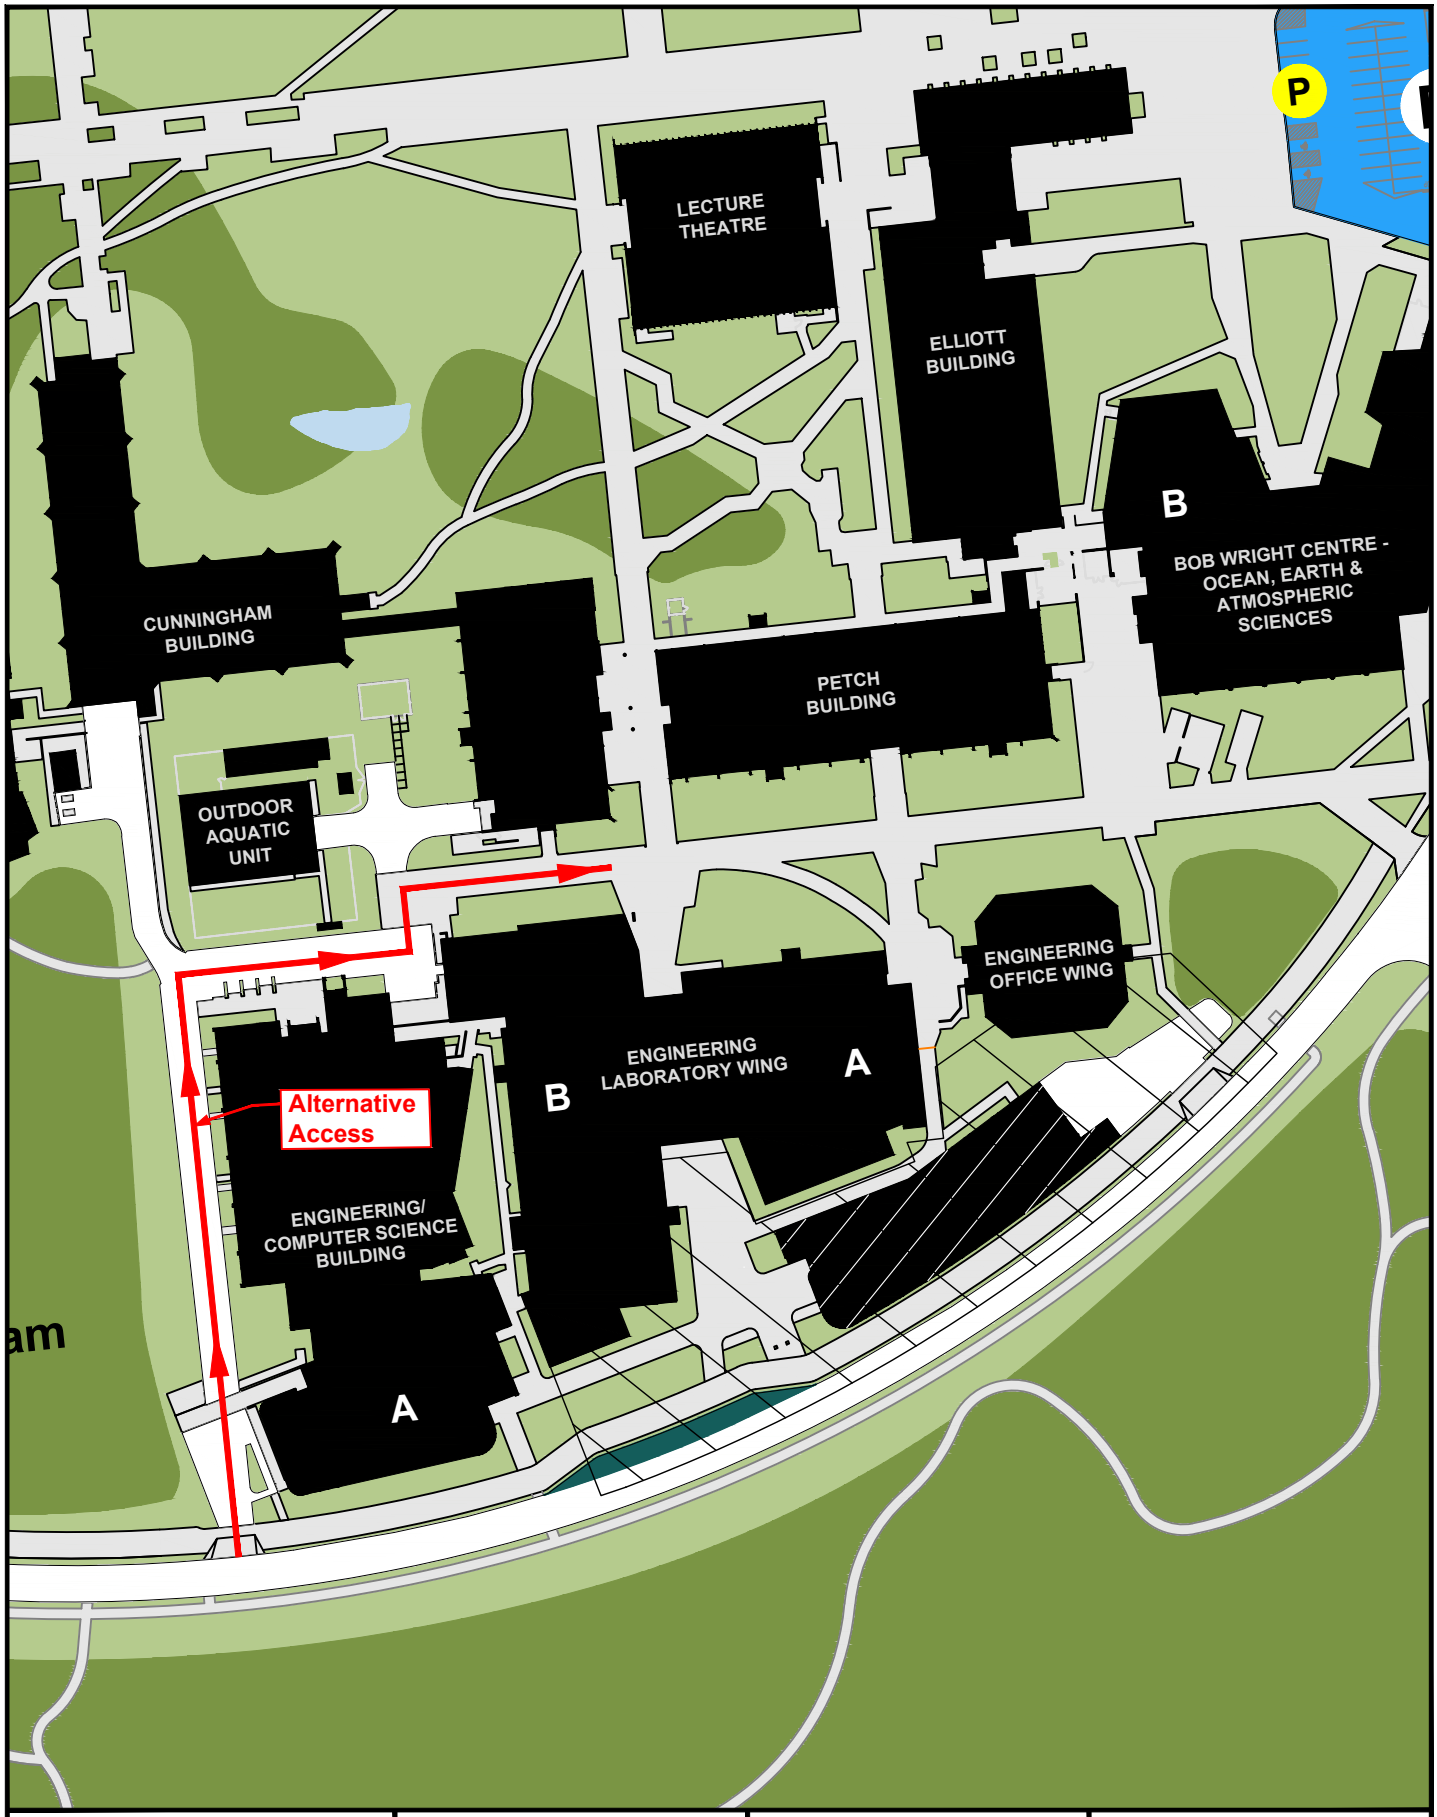

University of Victoria

Facilities Management

Notes:

Title:
Delivery Truck
Alternate Access

Date:	October 19, 2026
Scale:	NTS
Drawn By:	djp
Project Number:	26-07114
Drawing No.	SK1