



Facilities Notice

Title: Cornett Building - Partial Roof Replacements 2026

Location: Cornett building -Wing B and Courtyard.

Description: Facilities Management is working with Universal Sheet Metal Ltd., on the replacement of the roof. The contractor will begin installing scaffolding on the northwest side of the building above the roof of rooms B108 and B112 (Location No. 1) on Friday, October 23, 2026, and in the courtyard areas (Location No. 2) on Monday, October 26, 2026.

The scaffolding will remain on the site for varying periods of time, as described below under Time frame.

The scaffolding will initially be used to take measurements to determine the lengths of metal flashing to be fabricated, and it will subsequently be used for the installation of these pieces.

The contractor will delineate the areas at location 2 where the scaffolding will be installed.


Refer to the attached map to identify the location No. 1 and No. 2.

Time frame: Location No.1 From October 23 to November 6, 2026.
Location No. 2: From October 26 to November 2, 2026.

FMGT contact: Tatiana Rios, Project Manager

Email address: trios@uvic.ca

Phone: 236-638-5387

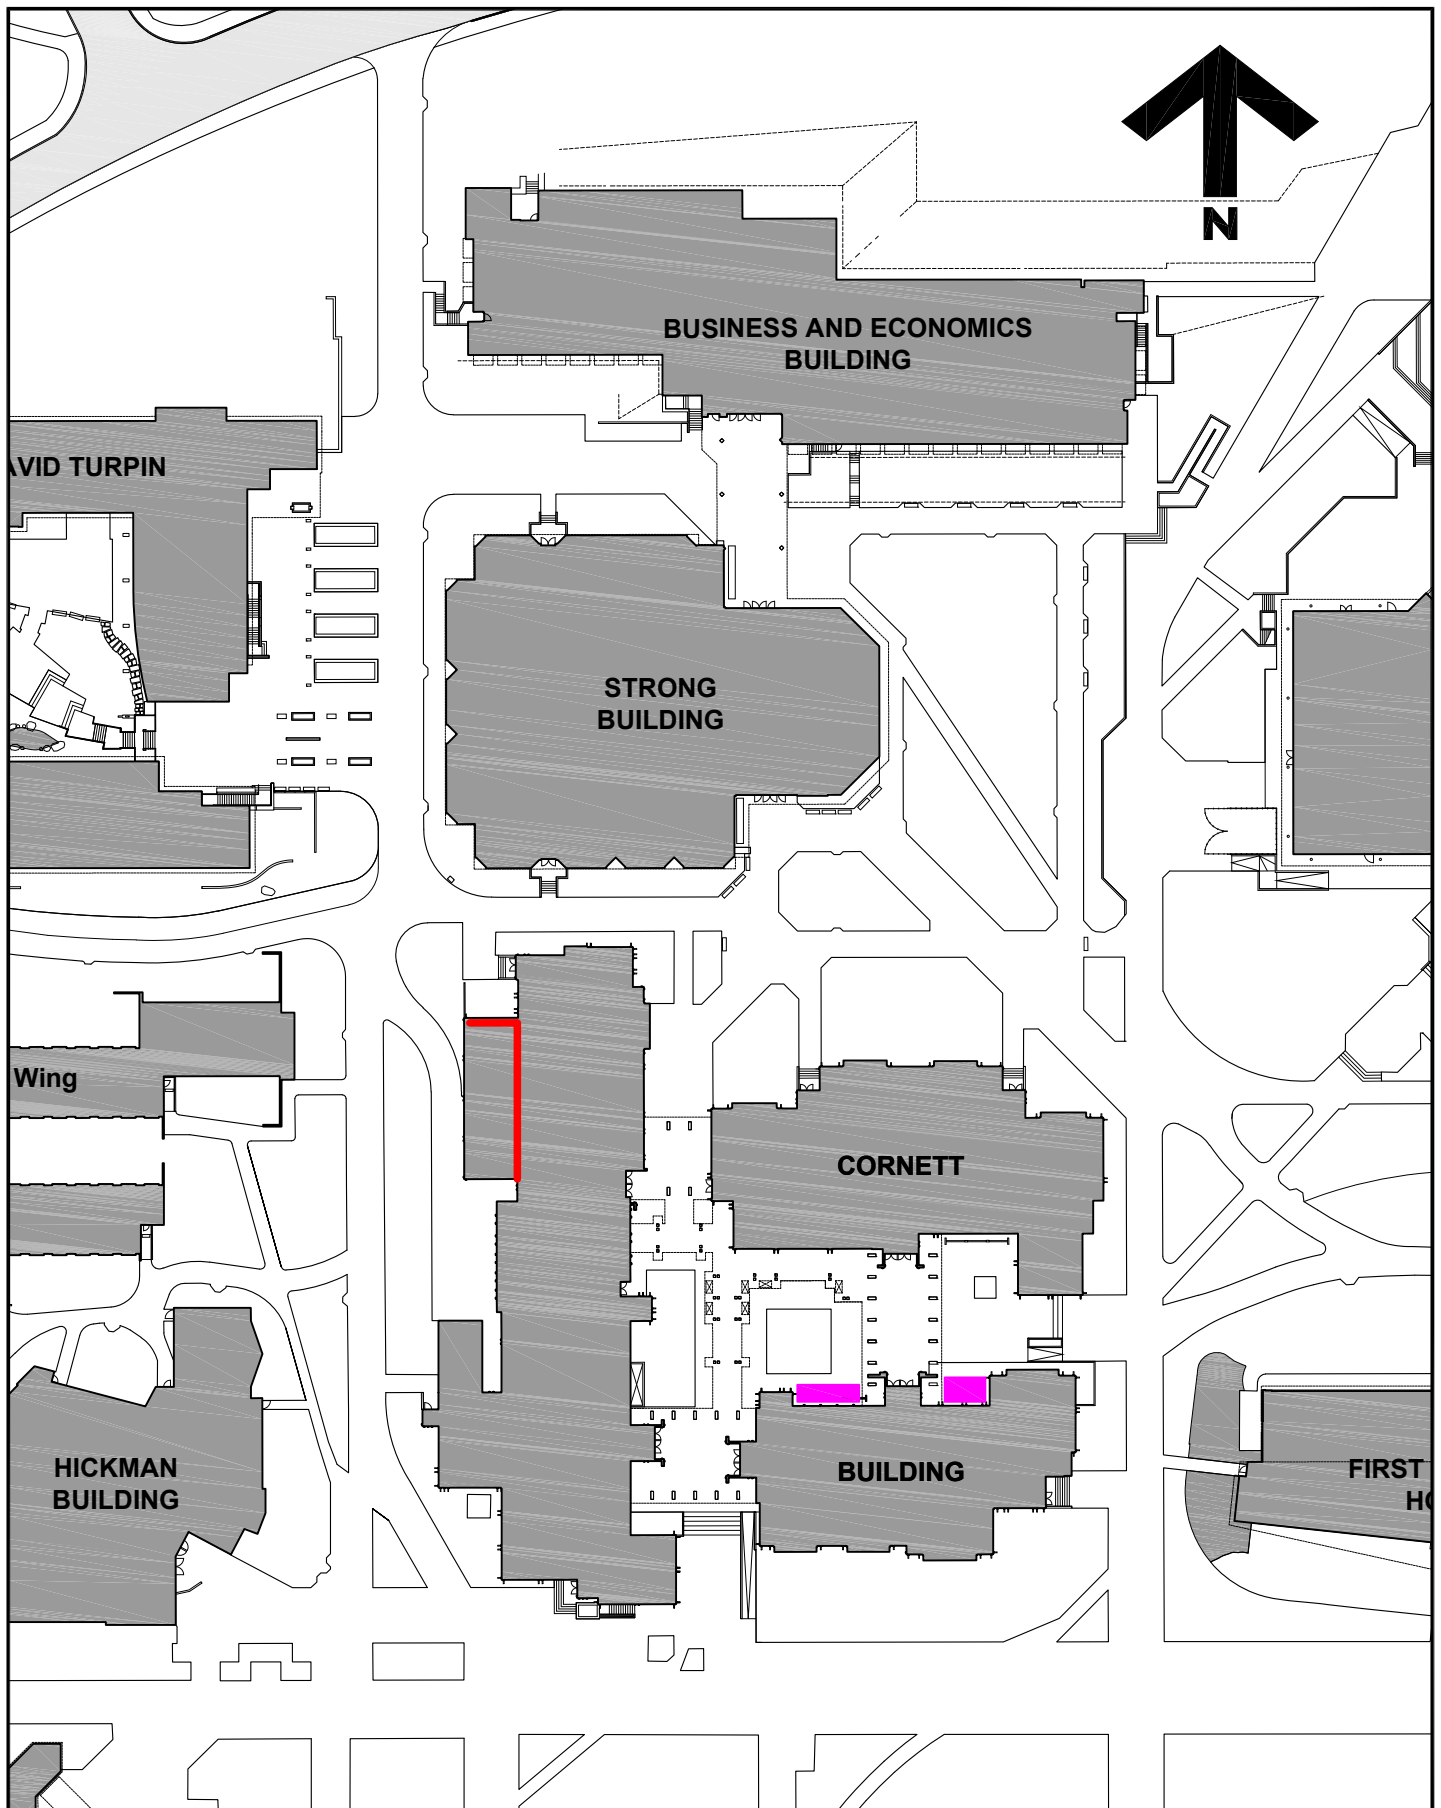

**University
of Victoria**

Facilities Management

Notes:

Scaffolding

— Location 1

■ Location 2

Title:

**Cornett Partial
Roof Replacement
Scaffolding Locations
Project Notice**

Date:

22 October 2026

Scale:

1:1000

Drawn By:

JW

Project Number:

25-06946

Drawing No.

SK1