



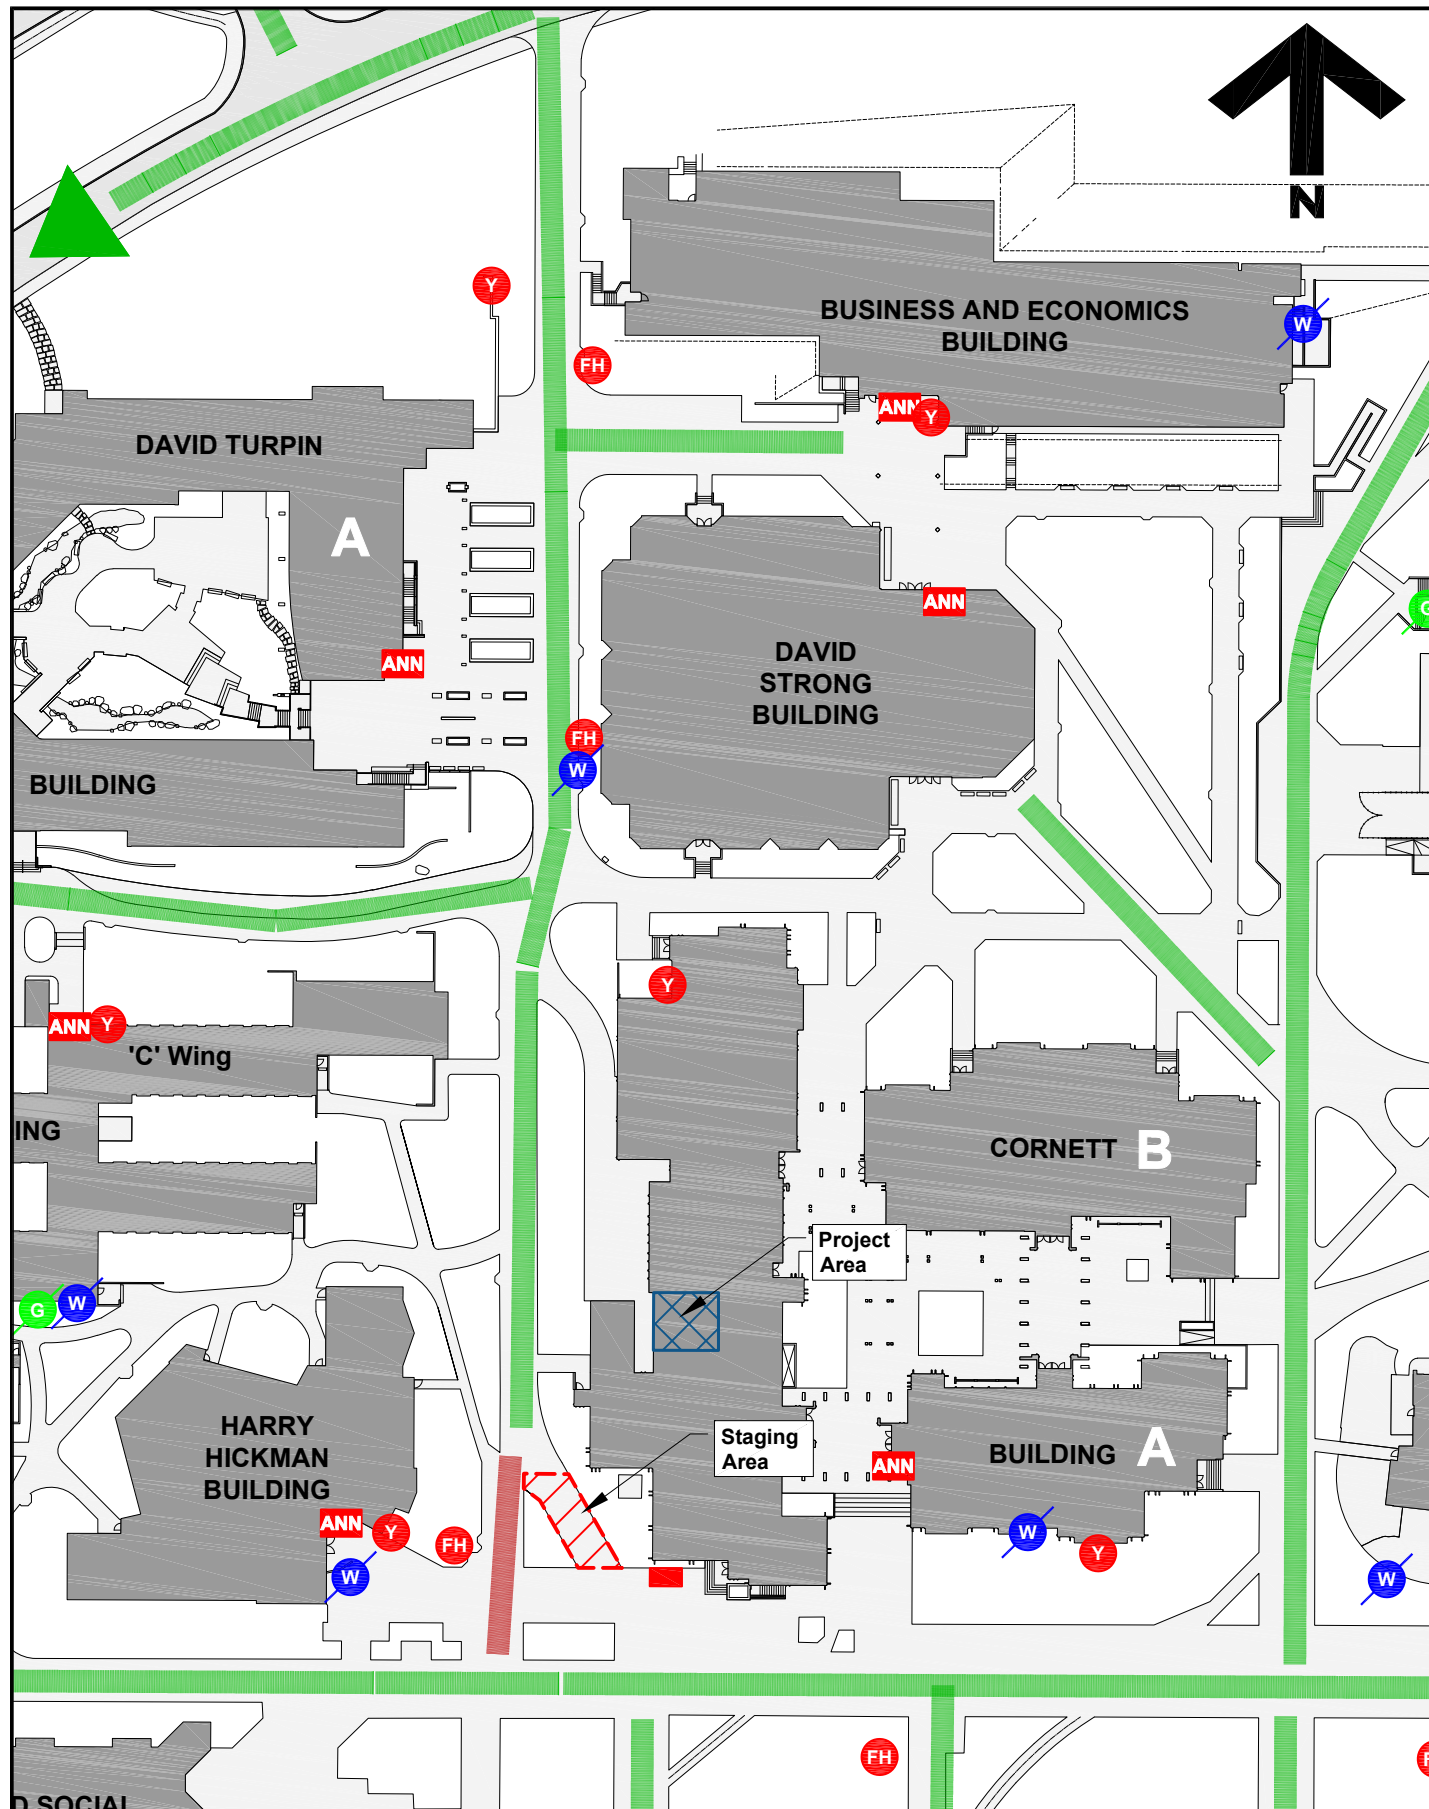

Facilities Notice

Title:	Cornett Indigenous Cultural Space (COR ICS) – Construction Renovation
Location:	Cornett, A169a-f and A171
Description:	Facilities Management, in coordination with CGI Constructors, will be renovating Rooms A169 and A171 in the Cornett A-Wing. Construction is scheduled to begin on November 2, 2026, and is anticipated to be completed by February 25, 2027. To maintain a safe and secure work environment, temporary hoarding will be installed within the corridor to provide dust control and restrict access to the site. The corridor will remain open and accessible throughout the duration of the project. Some temporary noise disruptions are expected during construction. We apologize for any inconvenience this may cause to your regular activities. To minimize impacts, high-noise construction activities will be limited to evenings and weekends whenever possible. Additional project notices will be distributed once these activities have been scheduled. Thank you for your patience, understanding, and cooperation as we complete these improvements.
Time frame:	Starting Monday, November 2, 2026, through February 25, 2027 Normal working hours with occasional weekend and evening work (TBD)
FMGT contact:	Melissa Freeman, Project Manager
Email address:	melissafreeman@uvic.ca
Phone:	236-638-3459

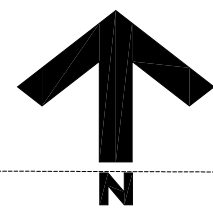

**University
of Victoria**

Facilities Management

Notes:

-  8x14' Bin Location
-10' from bottom step
-  Fire Lane
-  Temporary Fire Lane

Title:

**Cornett Building
ICS
Waste Bin Location Plan**

Date:

4 September 2026

Scale:

1:1000

Drawn By:

JW

Project Number:

26-07051

Drawing No.

SK1