Facilities Notice

Capital Development & Delivery | Facilities Management
Saunders Building PO Box 1700 STN CSC Victoria BC V8W 2Y2 Canada
T 250-721-7591 | www.uvic.ca/fmgt

Title: Cornett Building - Partial Roof Replacements 2026

Location: Cornett A Wing, B Wing, and walkway roofs

Description: Facilities Management is working with Universal Sheet Metal Ltd., on the replacement of roof sections indicated on the attached map. The project schedule, originally set for completion on November 9, 2026, has been extended and divided into two phases.

Phase 1 (current) will be completed by November 13, 2026.

Phase 2 which includes the installation of gravel ballast and complementary activities, has been scheduled for the period between December 25, 2026, and January 2, 2027, to avoid causing disruptions.

The mobilization area that is already on-site will remain there until January 2, 2027.


Time frame: Completion of Phase 1: From Tuesday, November 10 to Friday November 13, 2026.

Phase 2: From Friday, December 25, 2026, to Saturday, January 2, 2027.

FMGT contact: Tatiana Rios, Project Manager

Email address: trios@uvic.ca

Phone: 236-638-5387

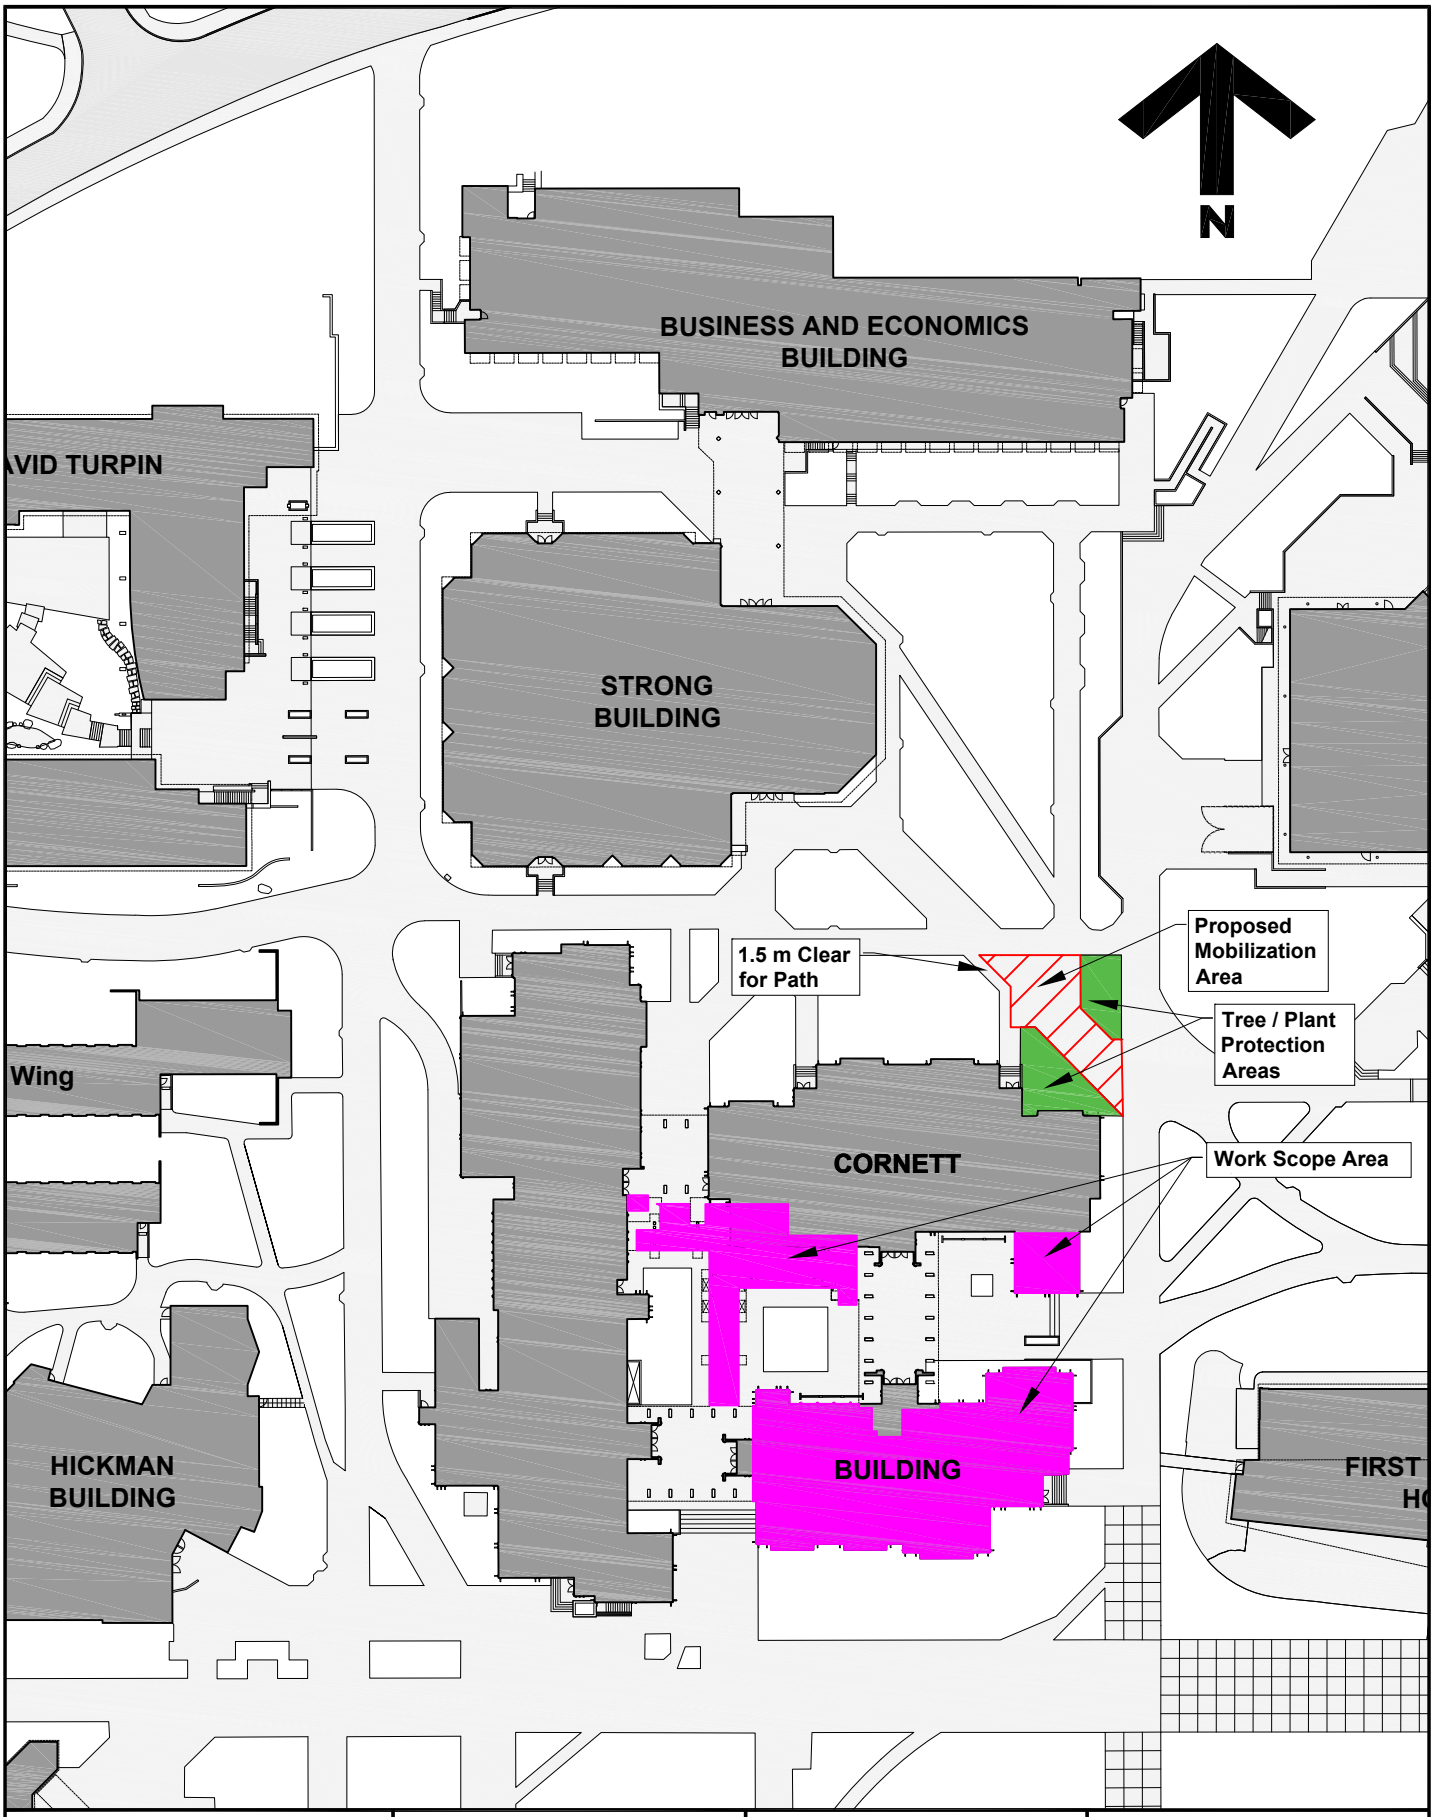

University of Victoria

Facilities Management

Notes:

Title:
Cornett Partial
Roof Replacement
Proposed Mobilization Area

Date:	**15 September 2026**
Scale:	**1:1000**
Drawn By:	**JW**
Project Number:	**25-06946**
Drawing No.	**SK2**