
Facilities Notice

Capital Development & Delivery | Facilities Management
Saunders Building, PO Box 1700 STN CSC Victoria BC V8W 2Y2 Canada
T 250-721-7591 | www.uvic.ca/fmgt

Title:	**BWC Loading Dock Temporary Trailer Placement**
Location:	**BWC loading Dock**
Description:	**Temporary Trailer Placement** Facilities Management and Aral construction are working to bring reliability improvement s to your chilled water system. In support of this work, we will be placing a trailer to store materials in the loading dock of the Bob Wright Centre for three weeks. This trailer will not block the loading dock. Please see attached plan for more information.
Time frame:	Wednesday, November 4th, 2026, through Wednesday November 25th, 2026
FMGT contact:	Jen Miley, Project Manager
Email address:	jmiley@uvic.ca
Phone:	250-661-0981

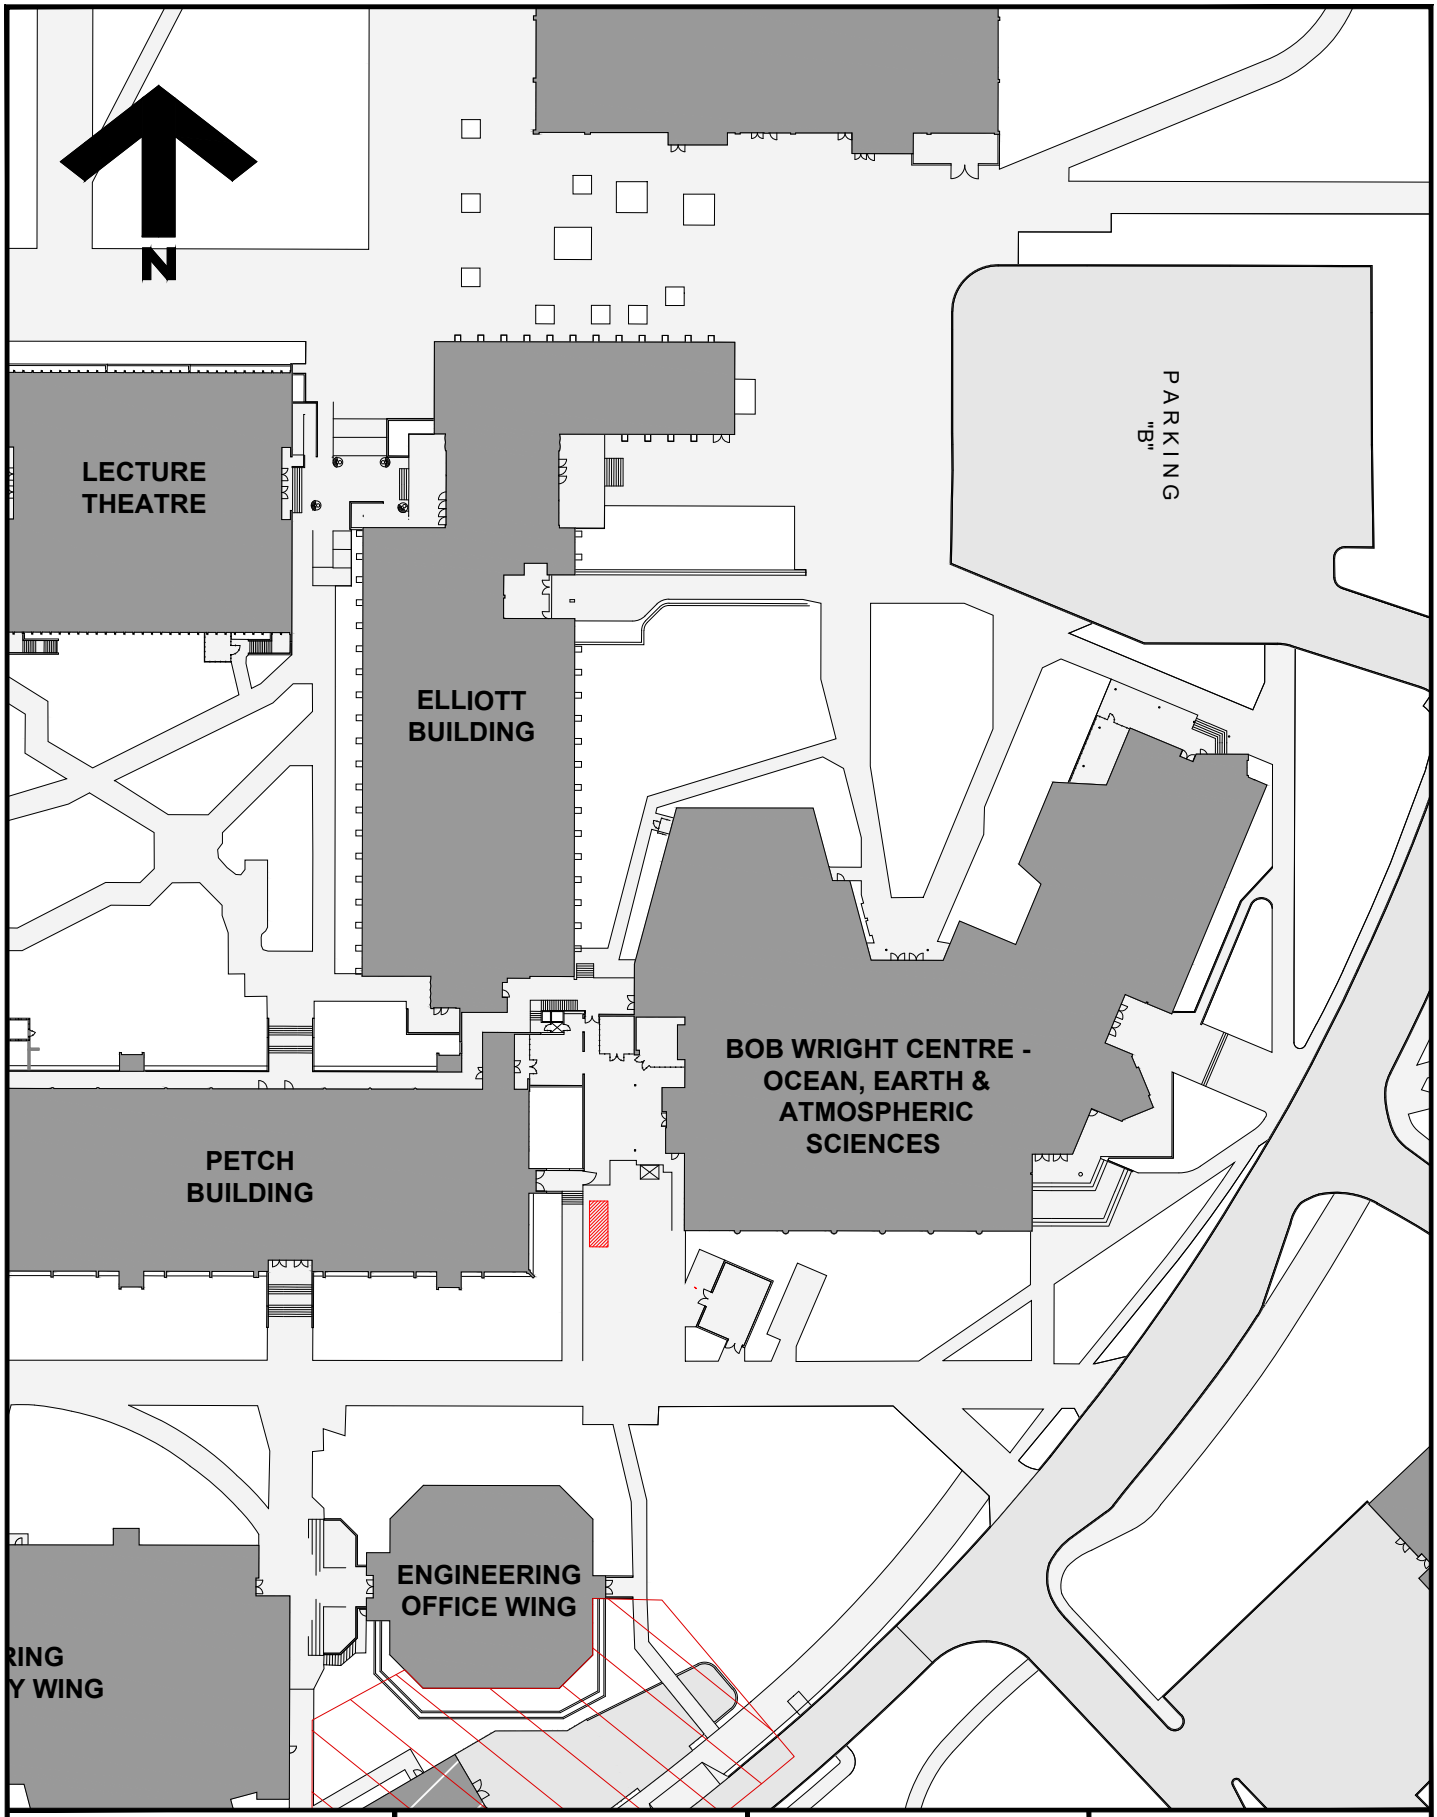

University of Victoria

Facilities Management

Notes:

Trailer Location

Title:

Bob Wright Centre
Chilled Water Connector
Project Notice

Date:	**Nov 2, 2026**
Scale:	**1:1000**
Drawn By:	**DP**
Project Number:	**25-06887**
Drawing No.	**SK1**