
Facilities Notice

Capital Development & Delivery | Facilities Management
Saunders Building PO Box 1700 STN CSC Victoria BC V8W 2Y2 Canada
T 250-721-7591 | www.uvic.ca/fmgt

Title:	21-4927 ELW Safety and Energy Upgrades
Location:	Engineering Lab Wing – Maker Space and Entrance
Description:	Aral Construction and FMGT will be installing heat recovery coils in remaining four air handlers in the Engineering Lab Wing. In support of this work, we will be preforming multiple crane lifts at the front entrance on two separate Saturdays. During these crane lifts, we ask that the Makerspace remain unoccupied, to allow for safe overhead passage of the crane boom and its load. Please follow all posted signs and the instructions of the flagger when entering the building.
Time frame:	Saturday November 14th and Saturday November 21st 7:00 am – 7:00 pm
FMGT contact:	Jen Miley, Project Manager
Email address:	jmiley@uvic.ca
Phone:	250-661-0981

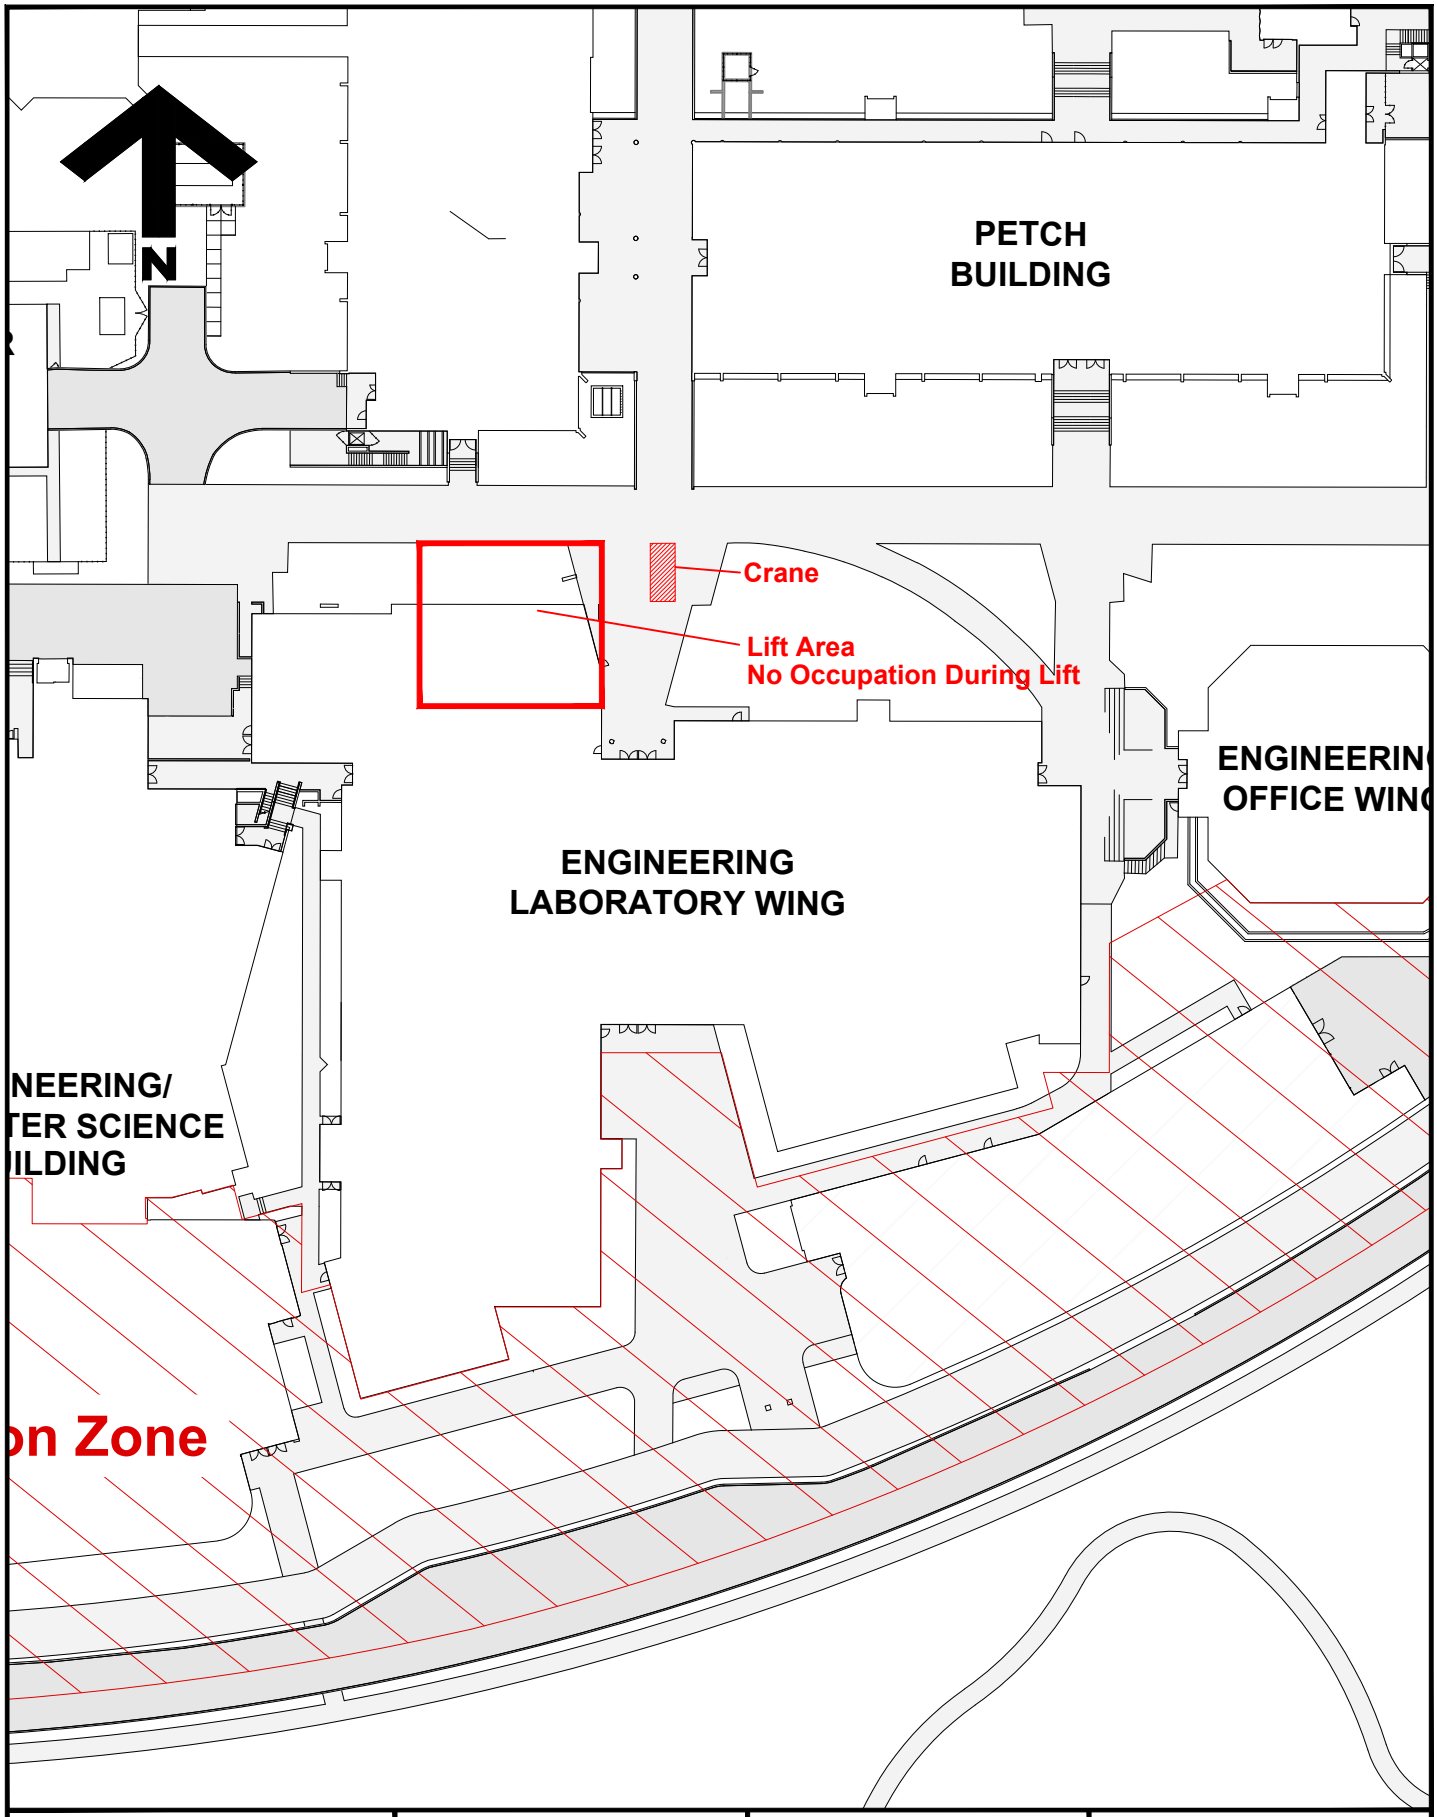

University of Victoria

Facilities Management

Notes:

Crane Location

Title:

Engineering Lab Wing

Crane Placement

Project Notice

Date:	**Nov 2, 2026**
Scale:	**NTS**
Drawn By:	**DP**
Project Number:	**21-04927**
Drawing No.	**SK1**