Facilities Notice

Capital Development & Delivery | Facilities Management
Saunders Building PO Box 1700 STN CSC Victoria BC V8W 2Y2 Canada
T 250-721-7591 | www.uvic.ca/fmgt

Title: Pathway Remediation – Saw Cutting

Locations: Exterior Near:

Phoenix Theatre, Fine Arts, MacLaurin, Human & Social Development, David Strong, McPherson Library

Description: Five Star Paving will be saw cutting concrete pathways per the attached map. Each location will take about 20 minutes and will be similar to a jackhammer in noise level.


Please contact Project Manager for any scheduling concerns.

Time frame: Monday, November 16, 2026, 7:00am- 4:00pm

FMGT contact: Harman Brar, Project Manager

Email address: harmanbrar@uvic.ca

Phone: 250-880-0215

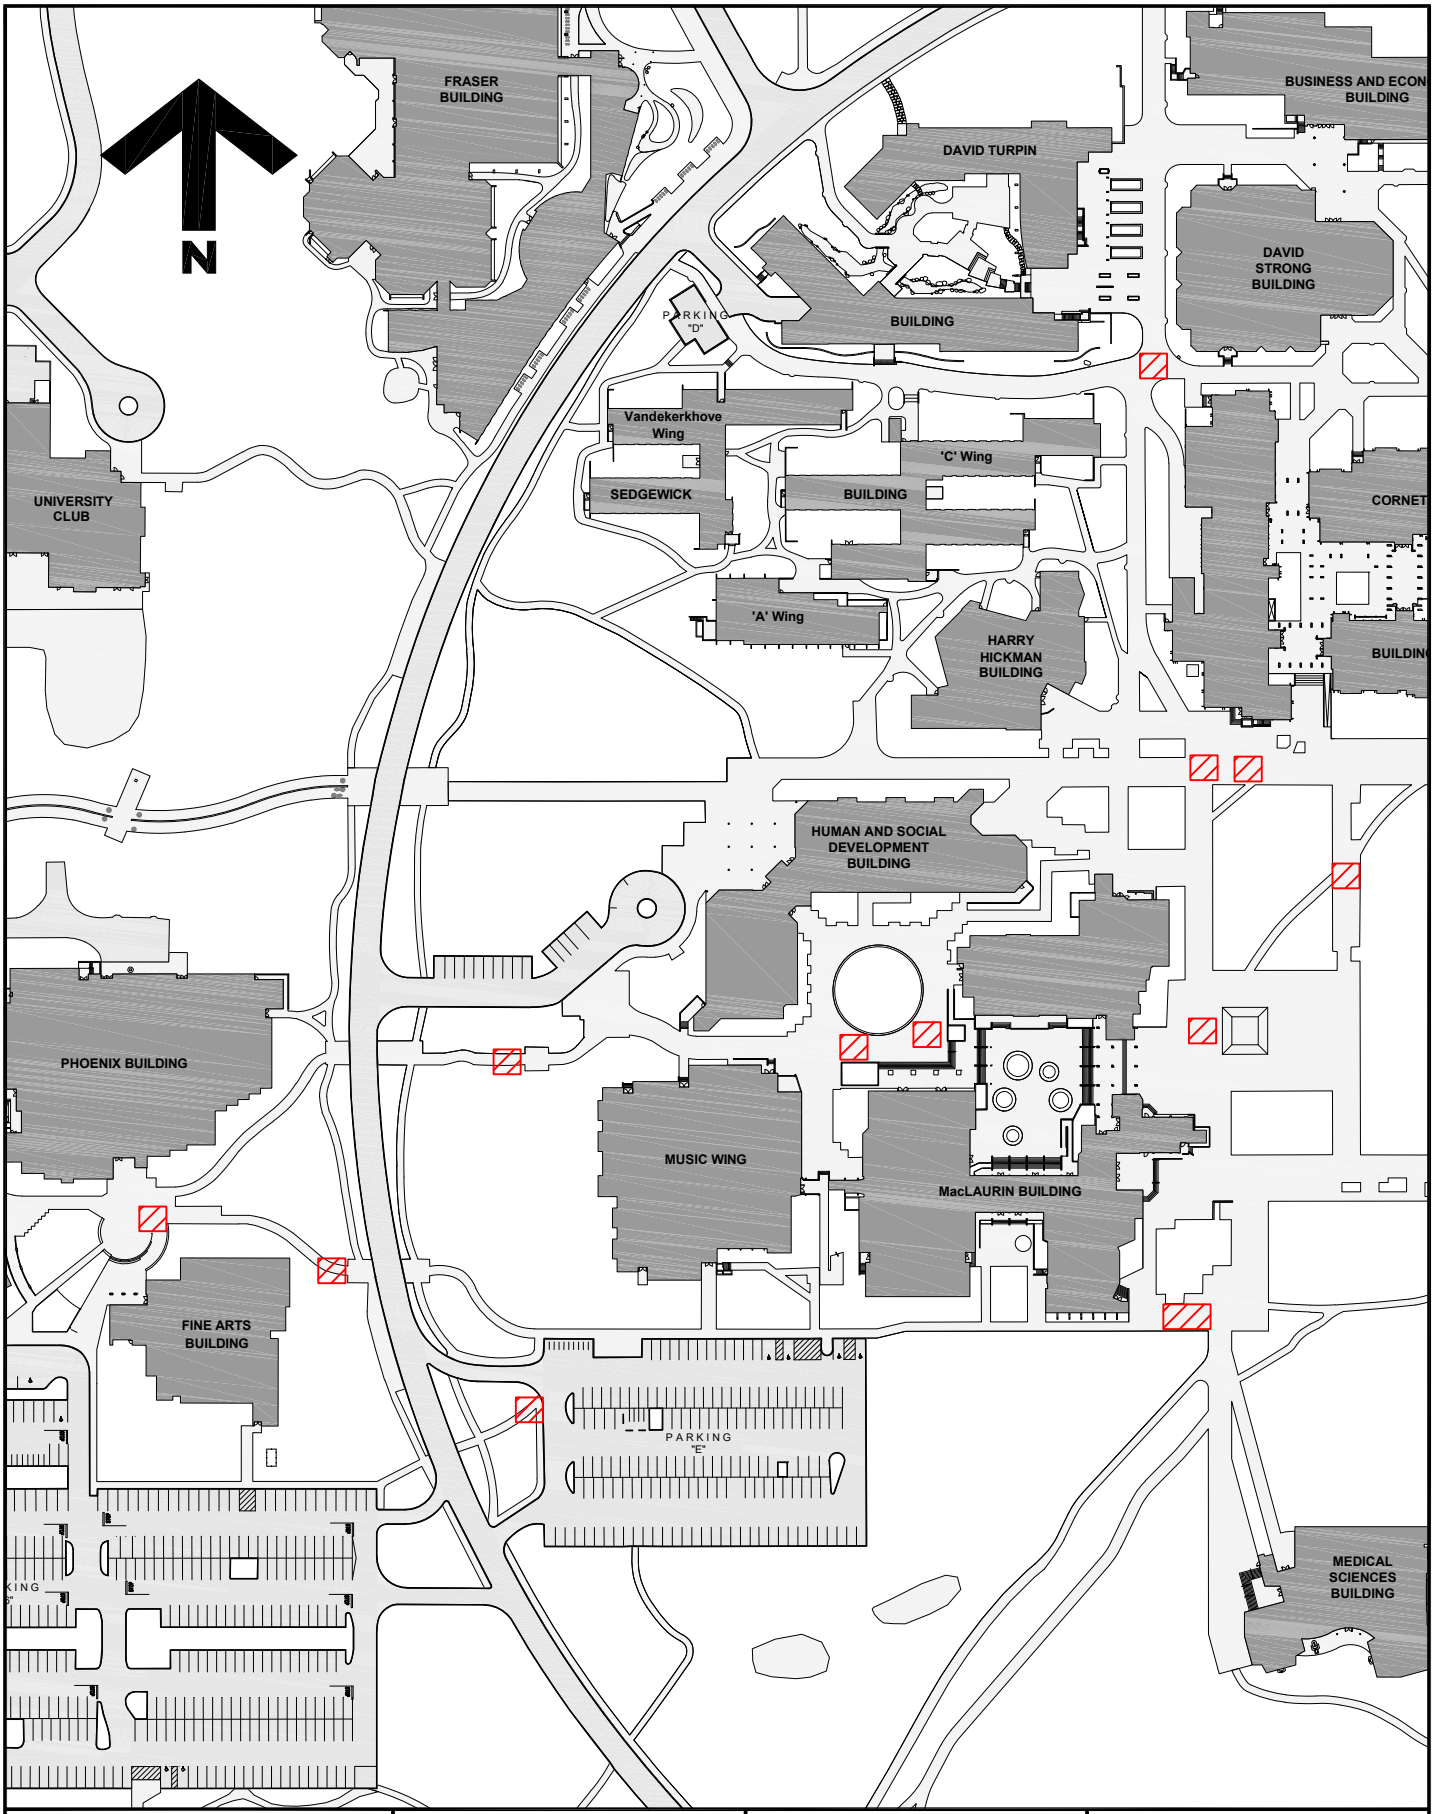

University of Victoria

Facilities Management

Notes:

Area of Work

Title:

Concrete Removal Areas
November 16th & 17th
Project Notice

Date:	**13 November, 2026**
Scale:	**1:1000**
Drawn By:	**JW**
Project Number:	**26-07114**
Drawing No.	**SK1**

L:\Client Dwgs_FMCD - FMGT Capital Dev\4 Harman Brar\2026-08 Asphalt and Concrete