Facilities Notice

Capital Development & Delivery | Facilities Management
Saunders Building PO Box 1700 STN CSC Victoria BC V8W 2Y2 Canada
T 250-721-7591 | www.uvic.ca/fmgt

Title: Cornett – localized flooring removal

Location: Cornett Building – Corridor A100E – Adjacent to room A171

Description: **Outside of room A171, Facilities Management and CGI Constructors will be removing a small section of flooring that has hazardous materials in the glue. There is no action required from the building's occupants.**


There will be a control zone set-up at the area of work and there is no danger to the public. We apologize for any inconvenience their presence may cause as they pull-up the flooring and wrap it for disposal.

Time frame: November 16—20, 2026

FMGT contact: Cort Zawalek, Project Manager

Email address: cortzawalek@uvic.ca

Phone: 250-514-1365

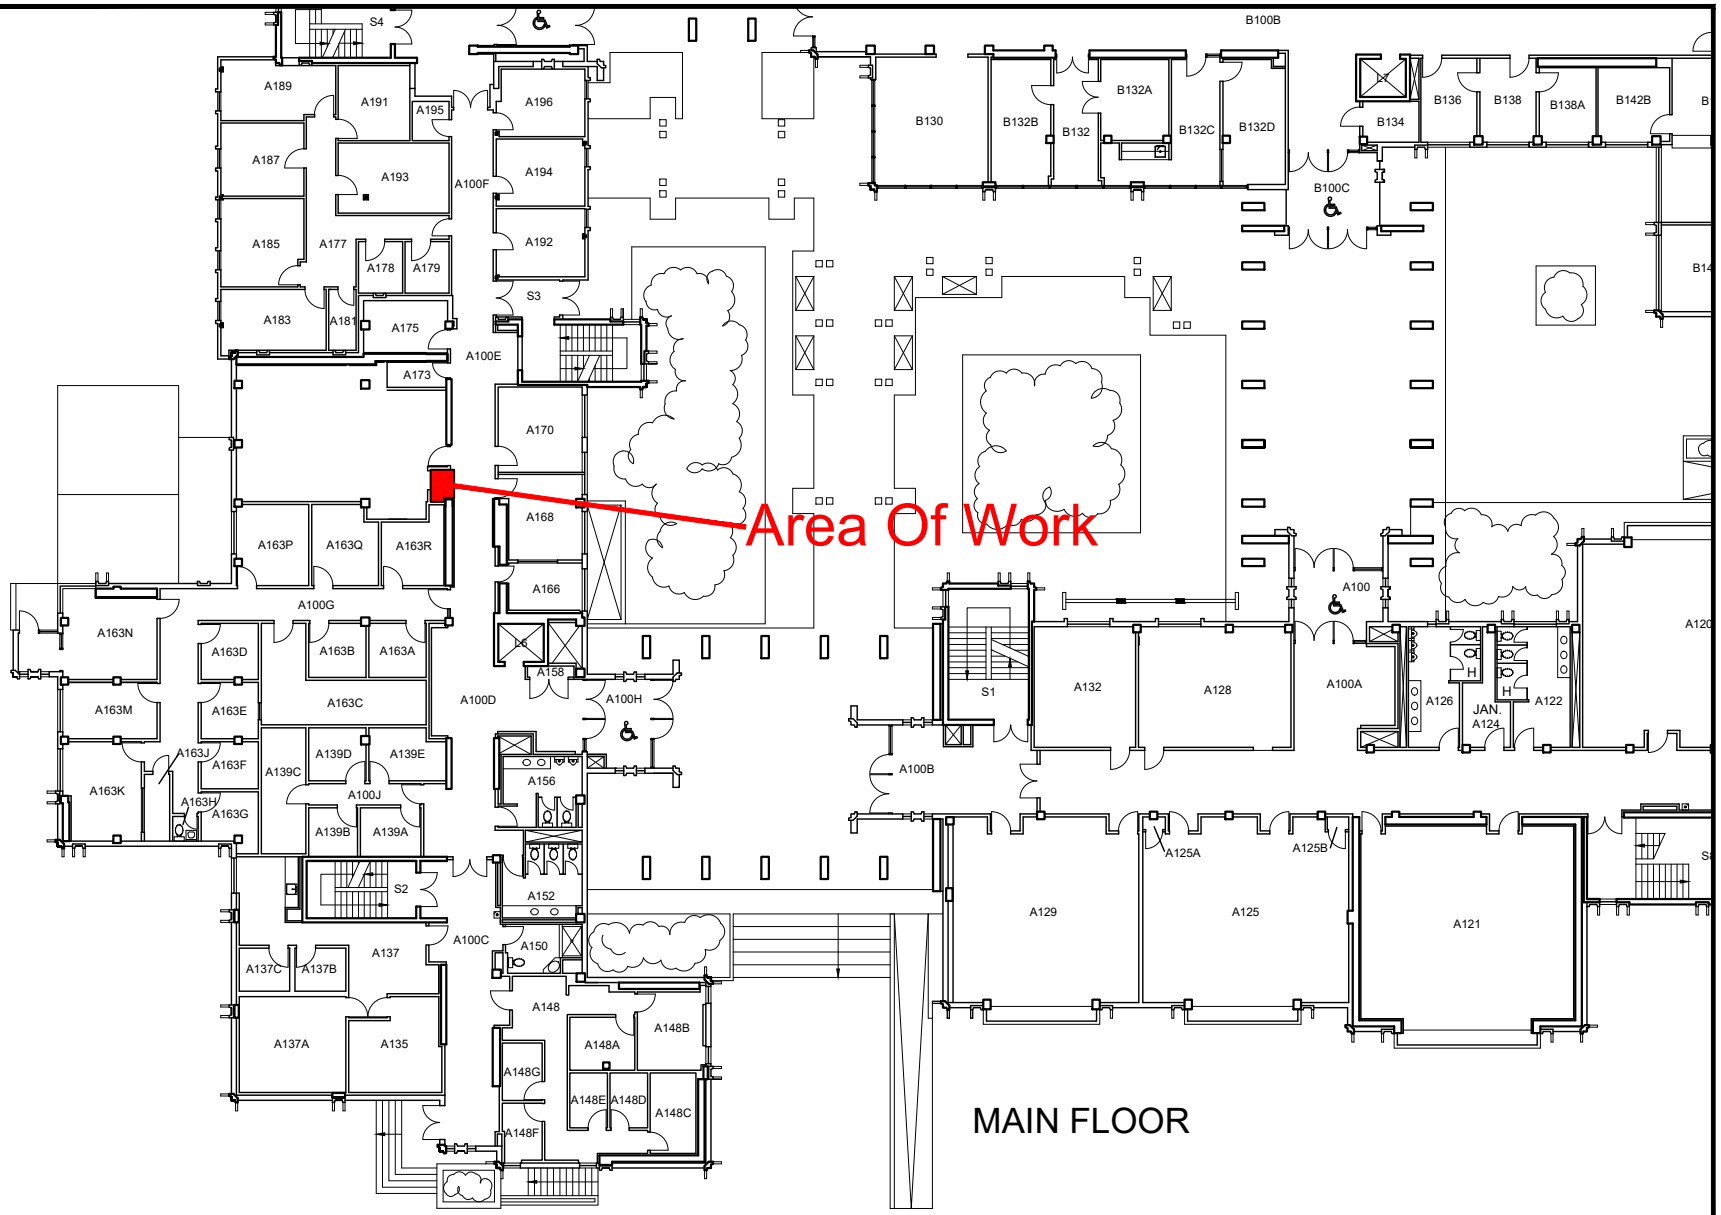

Notes:

University of Victoria

Facilities Management

Title:
Cornett Building
Hallway Work

Date:	Nov 13, 2026
Scale:	NTS
Drawn By:	djp
Project Number:	26-07051
Drawing No.	SK - 1