Facilities Notice

FACILITIES MANAGEMENT
Saunders Building
PO Box 1700 STN CSC Victoria BC V8W 2Y2 Canada

Title:	Clearihue Building Corridor Refresh – **PHASE 7**
Location:	Clearihue – Phase 7 - Corridors
Description:	Facilities Management and Aral Construction will continue with the CLE Corridor Refresh - Phase 7 on Monday, February 17th, 2020. This includes the following: • Repainting of walls to commence on Monday February 17th, 2020 • Preparation of doors to commence Tuesday, February 18th, 2020
Time frame:	Phase 7 Commencing on Monday, February 17, 2020 **SCHEDULE ATTACHED FOR YOUR REFERENCE
FMGT contact:	Tim Burchill, Project Manager
Email address:	tburchill@uvic.ca
Phone:	250-472-5868

ARAL CONSTRUCTION (2014) LTD.

Aral Construction (2014) Ltd.
106 - 455 banga Place V8Z6X5
Tel: (250) 384-1425

UVIC Clearhue Corridor Refresh

Phase Sequence

Floor	Phase	Start Date	End Date	Black out Dates	Notes
3	1	Fri. Nov. 08 / 19	Fri. Nov. 29 / 19		Project start - Mobilization on Friday Nov. 8th
1	2	Mon. Dec. 02 / 19	Fri. Dec. 13 / 19		1st floor work to be completed Over Christmas Break
1	3	Mon. Dec. 16 / 19	Thu. Jan. 02 / 20		1st floor work to be completed Over Christmas Break
2	4	Fri. Jan. 03 / 20	Fri. Jan. 17 / 20		
4	5	Mon. Jan. 20 / 20	Fri. Jan. 31 / 20		4th floor to be completed in Jan so it won't be affected by black out dates
3	6	Mon. Feb. 03 / 20	Fri. Feb. 14 / 20		
2	7	Mon. Feb. 17 / 20	Fri. Feb. 28 / 20		

Work Sequence

Client to remove anything to be retained prior to project

All existing whiteboards and tack boards to be removed in first 4 weeks of the project

All Signs will be removed and replaced with temporary signs in the first 4 weeks of the project

Door frames to be painted prior to walls - Each opening will take 3 days to complete - Once doors are complete doors can be closed and locked

New White boards will be installed in phase 1, 2, & 3 in the first 2 weeks in January - The remainder of white boards will be installed while phase is under construction

New Signage will be installed 8 weeks after the commencement of project and will continue till the completion of the project

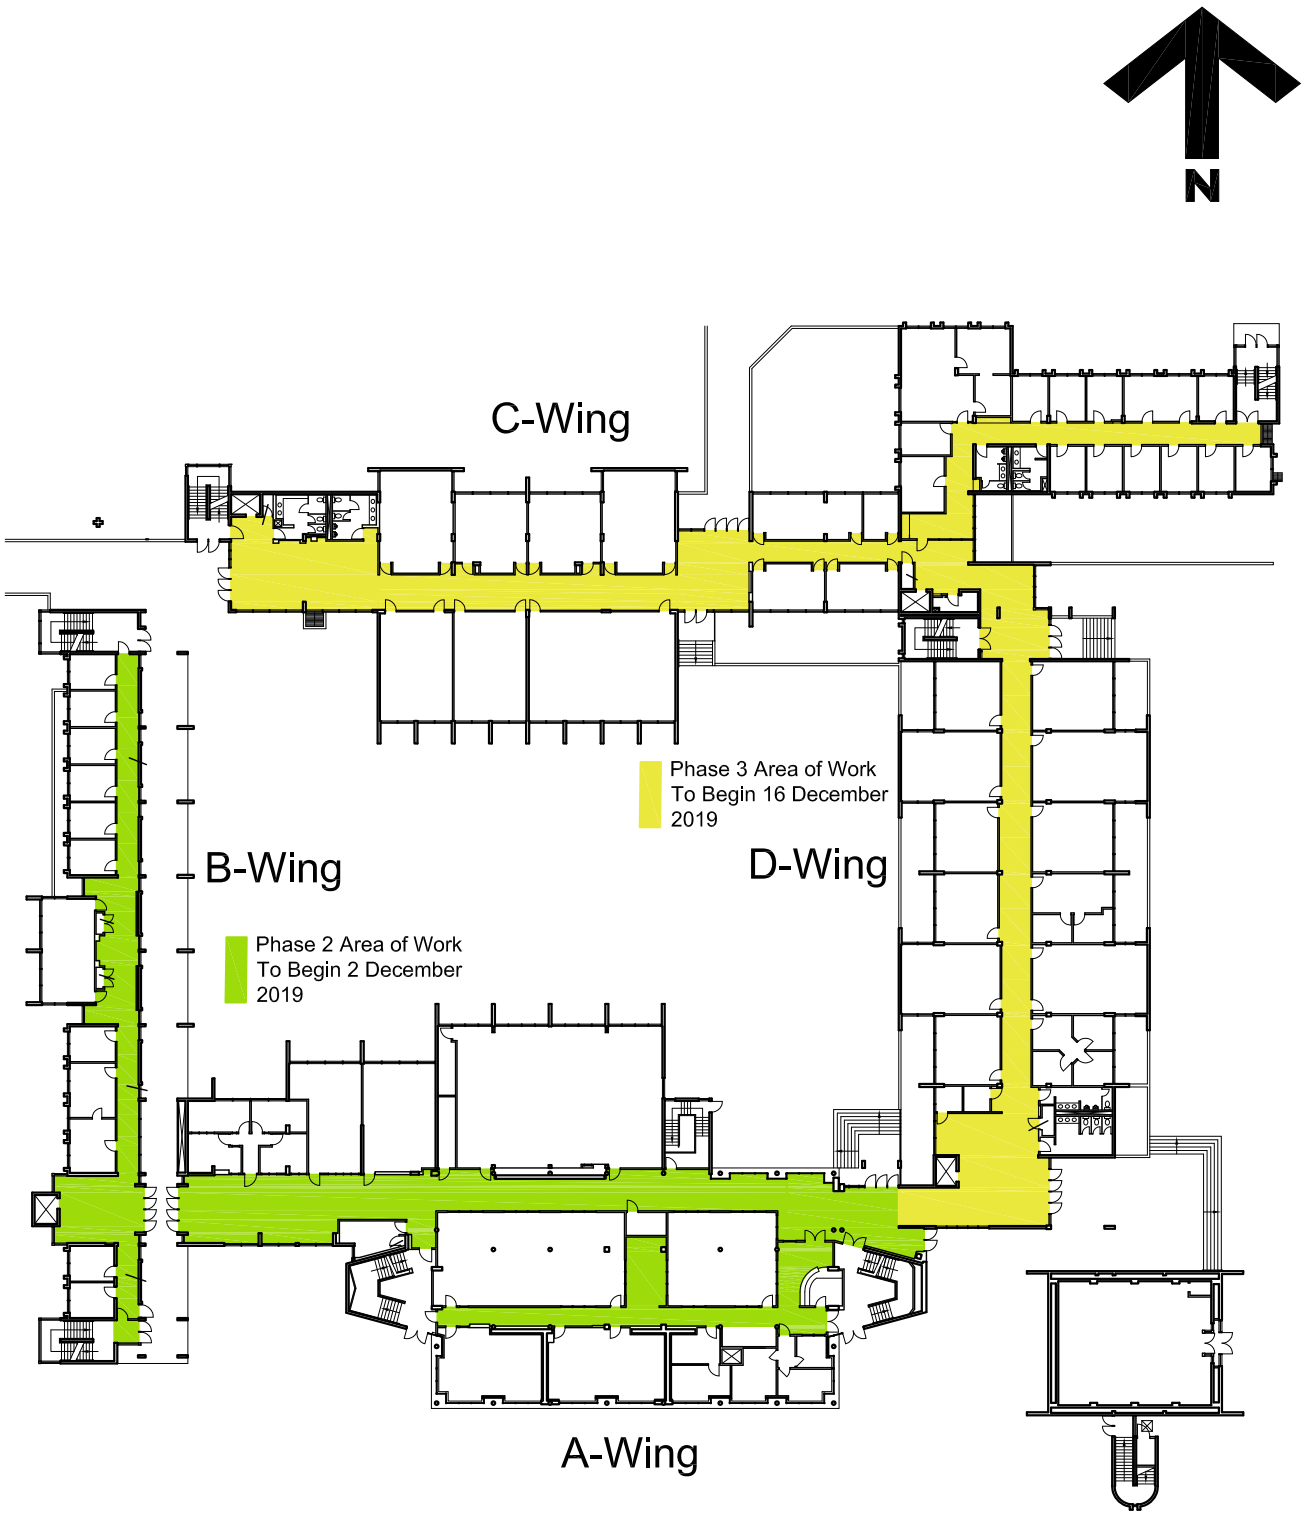

University of Victoria

Facilities Management

Notes:

Title:
Clearihue Corridor Refresh
Level 1
Phasing Plan

Date:	**6 November 2019**
Scale:	**NTS**
Drawn By:	**JW**
Project Number:	**19-03923**
Drawing No.	**SK1**

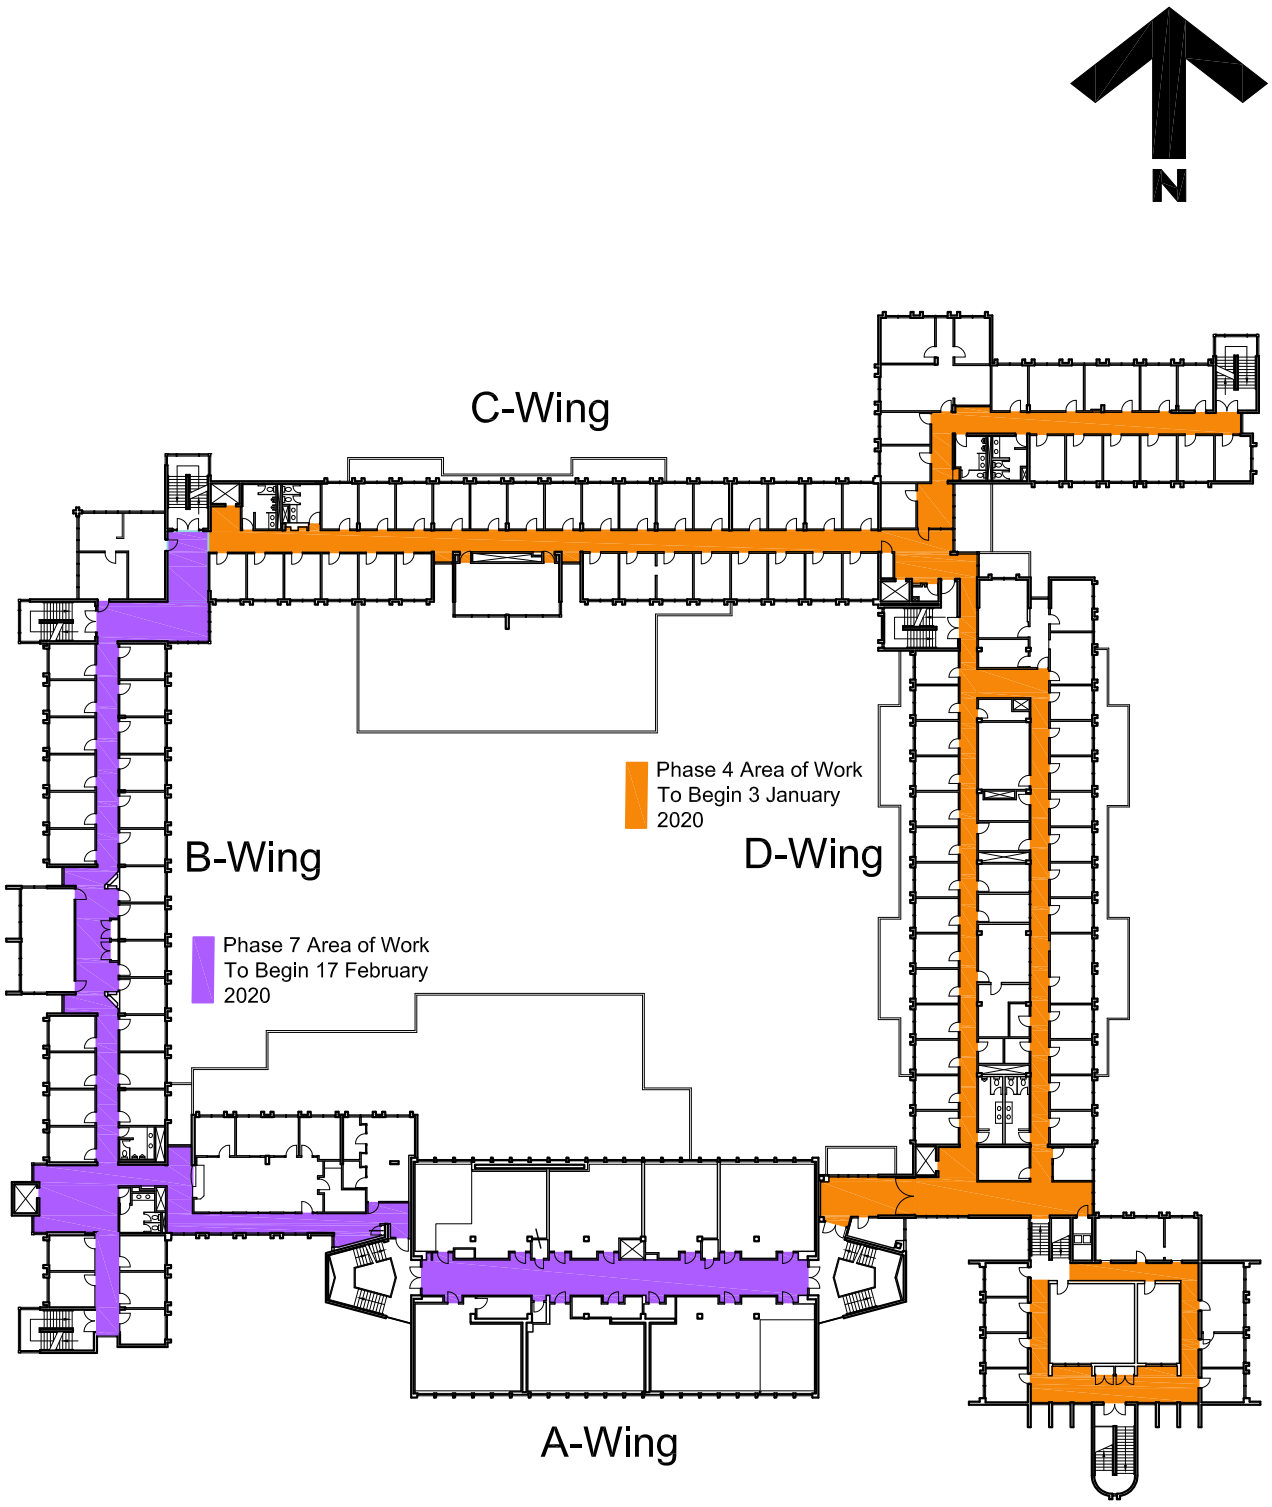

University of Victoria

Facilities Management

Notes:

Title:
Clearihue Corridor Refresh
Level 2
Phasing Plan

Date:	**7 November 2019**
Scale:	**NTS**
Drawn By:	**JW**
Project Number:	**19-03923**
Drawing No.	**SK2**

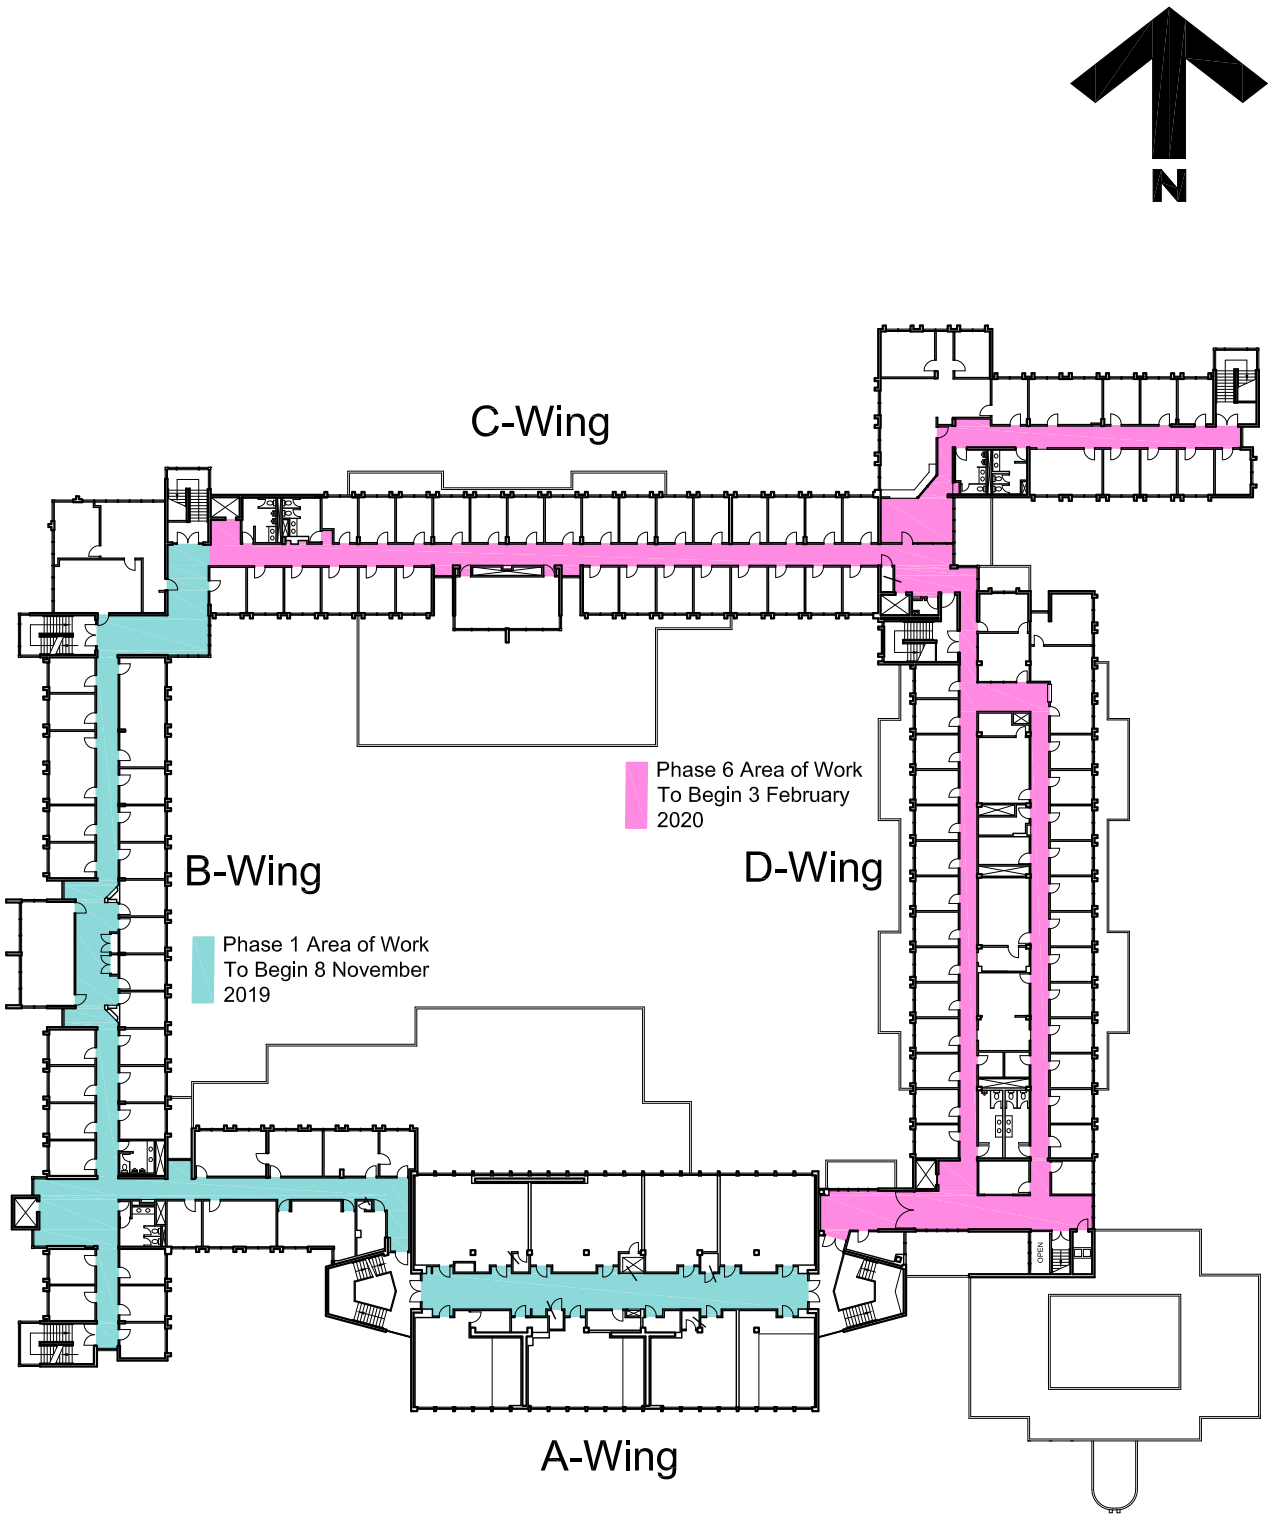

University of Victoria

Facilities Management

Notes:

Title:
Clearihue Corridor Refresh
Level 3
Phasing Plan

Date:	**7 November 2019**
Scale:	**NTS**
Drawn By:	**JW**
Project Number:	**19-03923**
Drawing No.	**SK3**

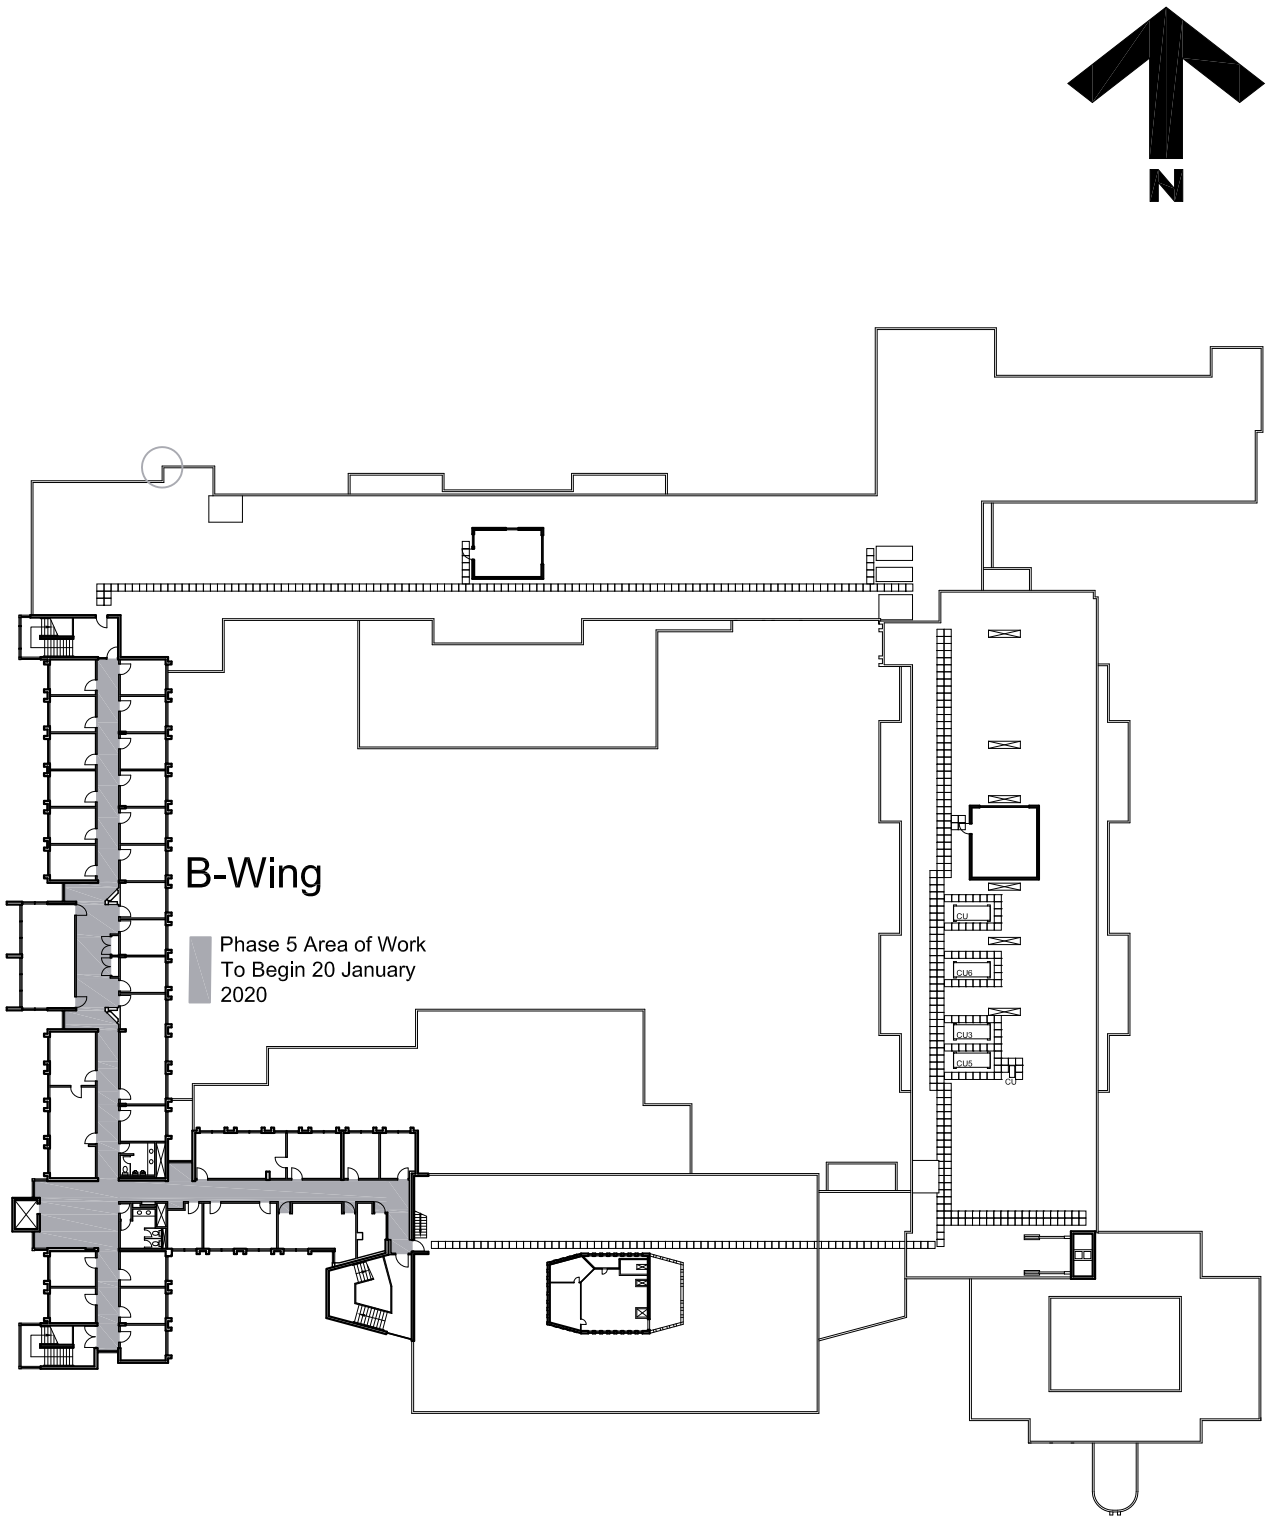

University of Victoria

Facilities Management

Notes:

Title:
Clearihue Corridor Refresh
Level 4
Phasing Plan

Date:	**6 November 2019**
Scale:	**NTS**
Drawn By:	**JW**
Project Number:	**19-03923**
Drawing No.	**SK4**