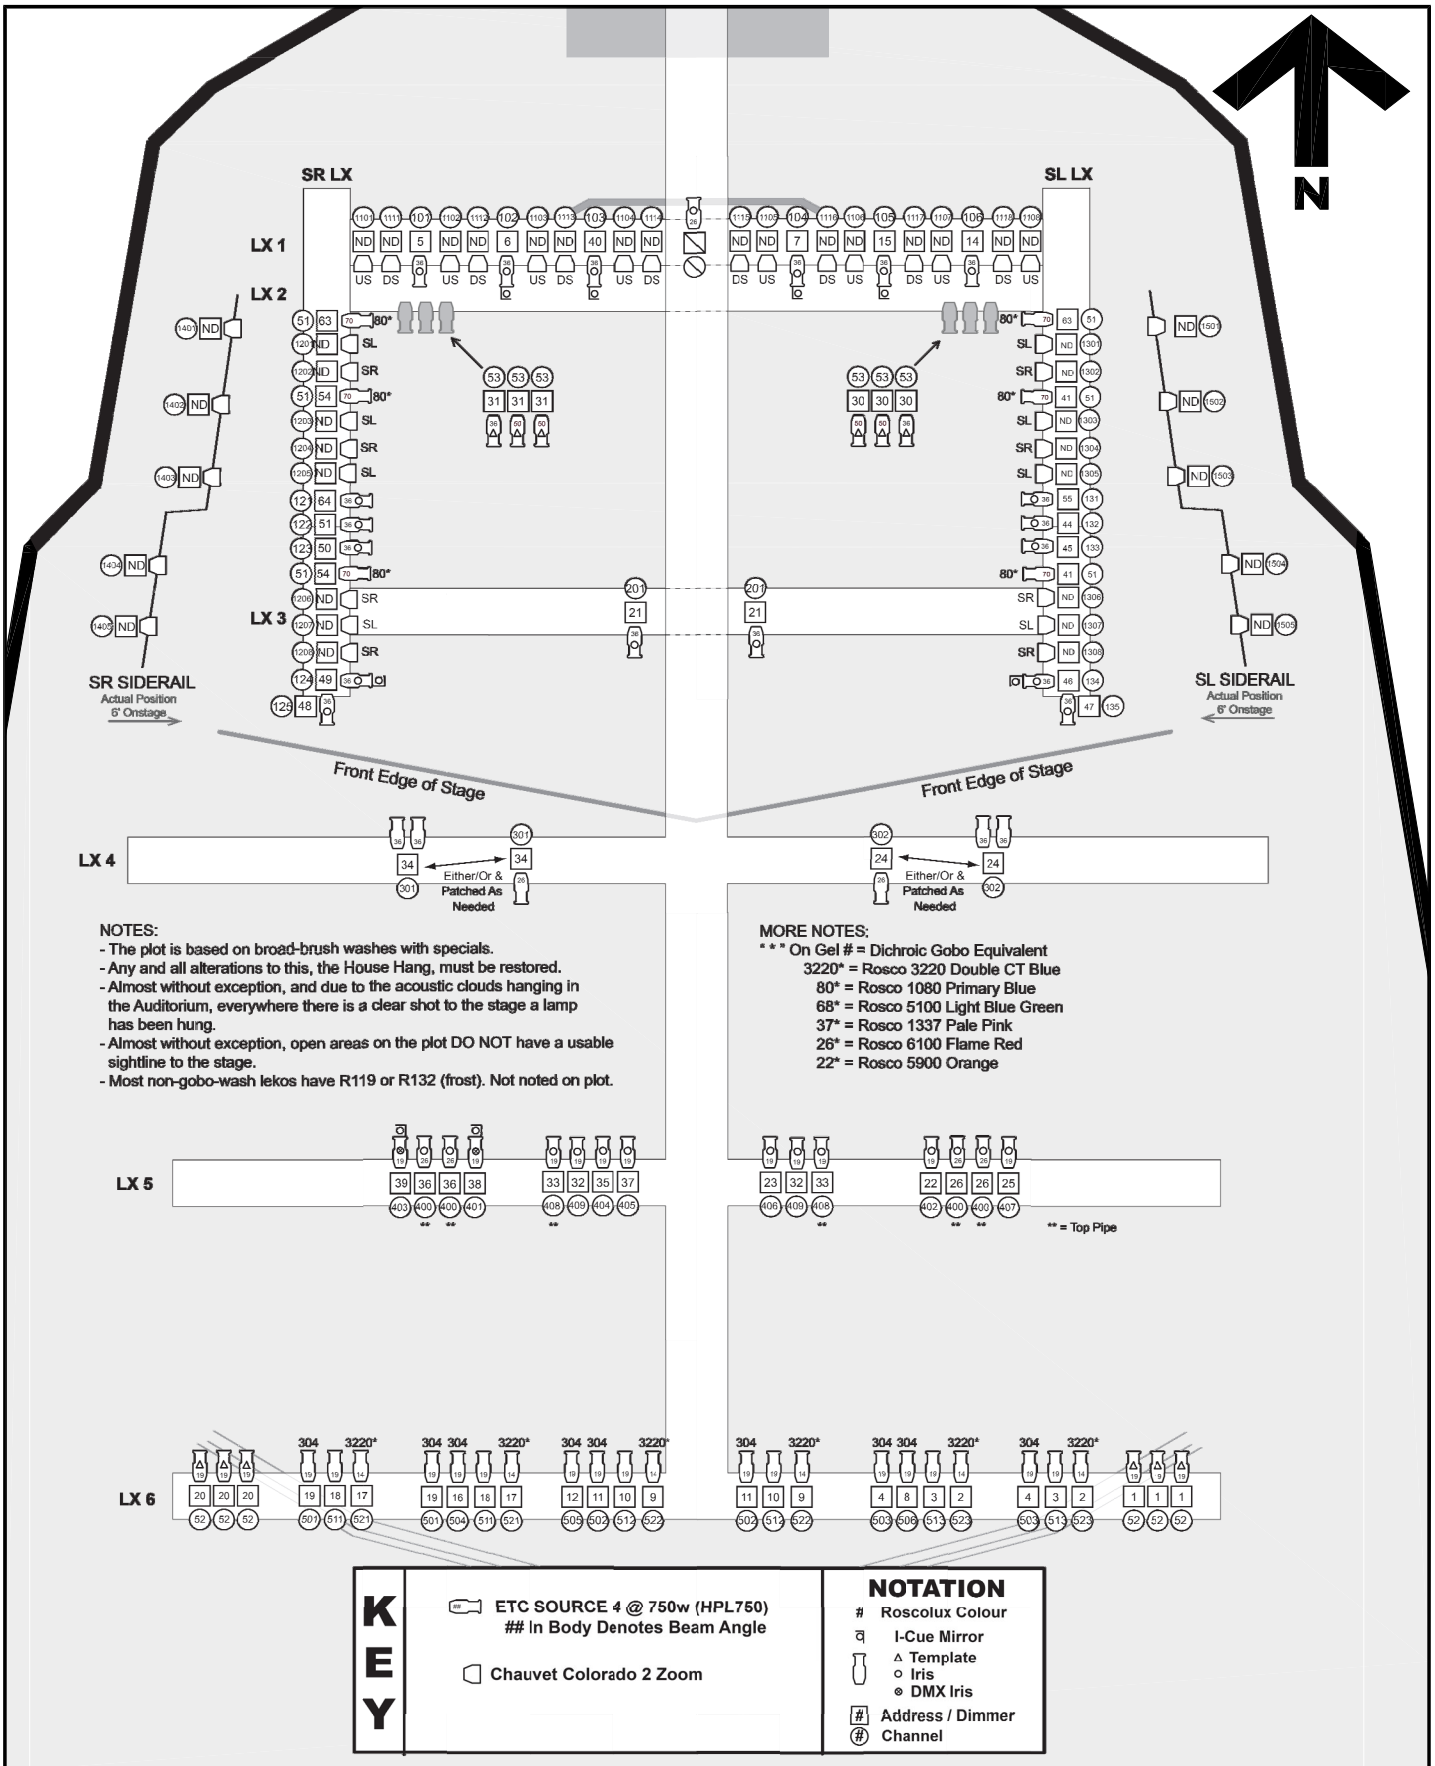

University of Victoria

Facilities Management

Notes:

0 1 2 3 4 metres

0 5 15 15 feet

Title:

Farquhar Auditorium

Lighting Plan

Date:	**12 January 2026**
Scale:	**1:150**
Drawn By:	**JW**
Project Number:	**-**
Drawing No.	**SK8**